


Ground Floor 1:100

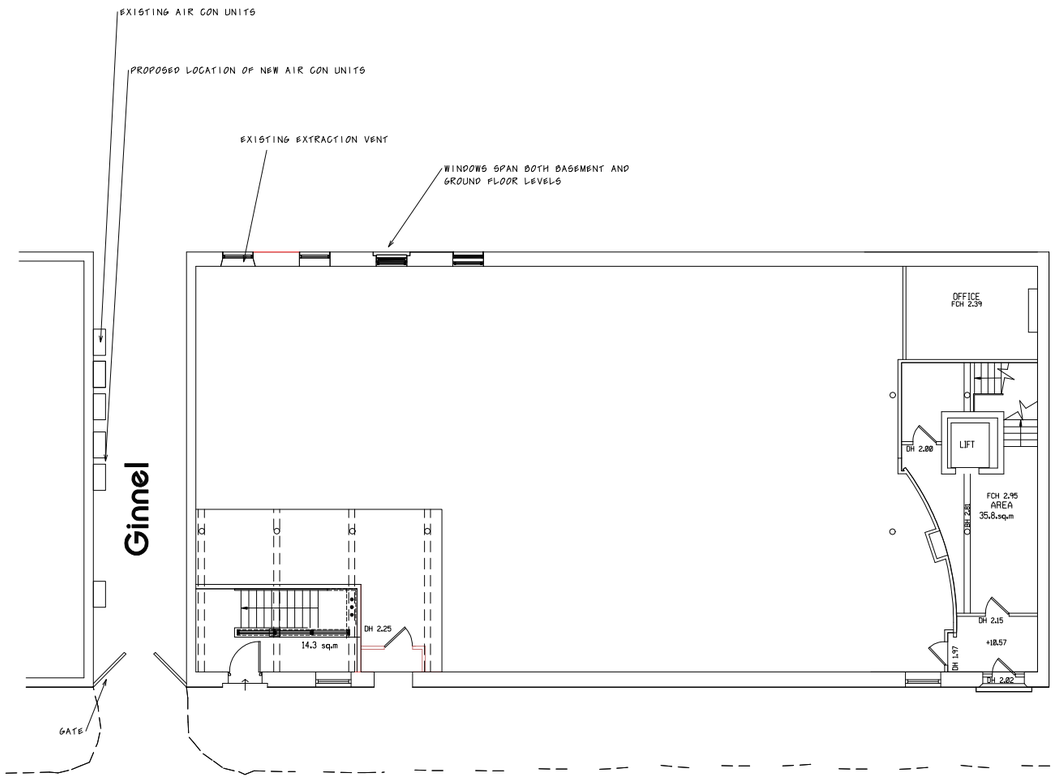

Ginnel section 1:50

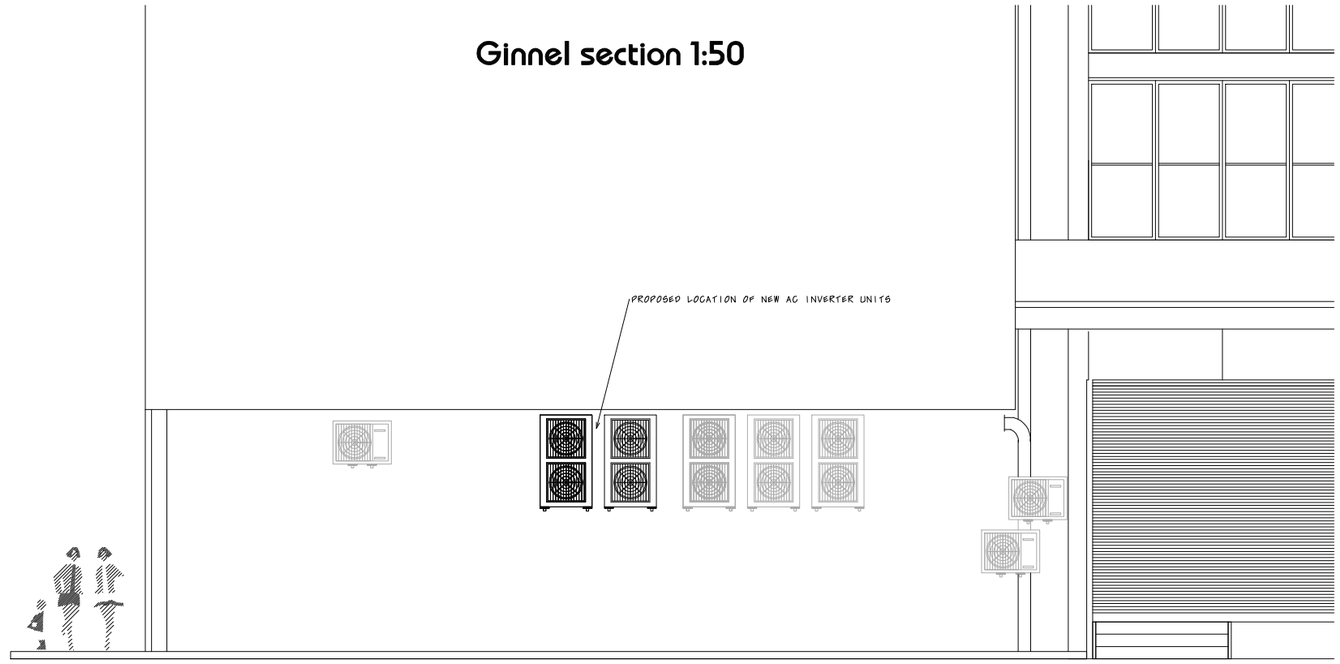

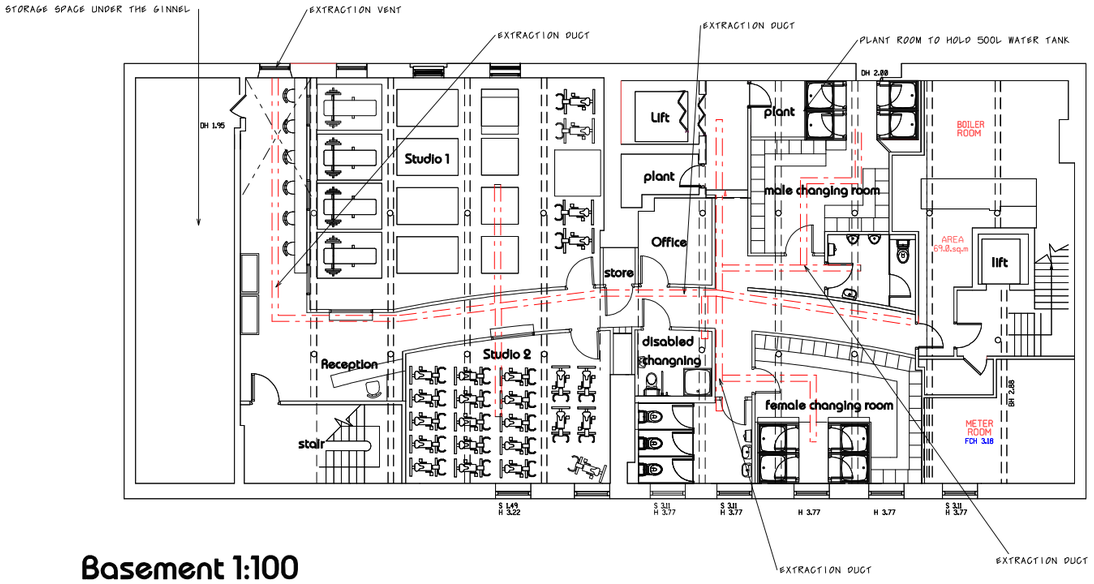

Basement 1:100



Rear Elevation 1:100

***Sprinklers**
Existing sprinkler system altered as required
***Air Conditioning**
New air con provides heating and cooling to all areas
***Extraction/Ventilation**
New ventilation provides extraction and fresh air to all areas - existing extraction vent will be re used

rl 05/12/17 Planning Application DJ

linberg
design associates limited
Suite 3, St Mary's Studio, St Mary's Road, Bowdon, Cheshire, WA14 2PL
t.0161 820 9900 e.admin@linberg.co.uk w.www.linberg.co.uk

Drg Title : Proposed Building Services

Project Title : New Gym, 45, Newton Street, Northern Quarter, Manchester, Mr J Yell & Mr T Melody

Drg No. : PP02 | Revision : A

Scale : 1 : 100 @ A1 | Drawn By / Date : JL