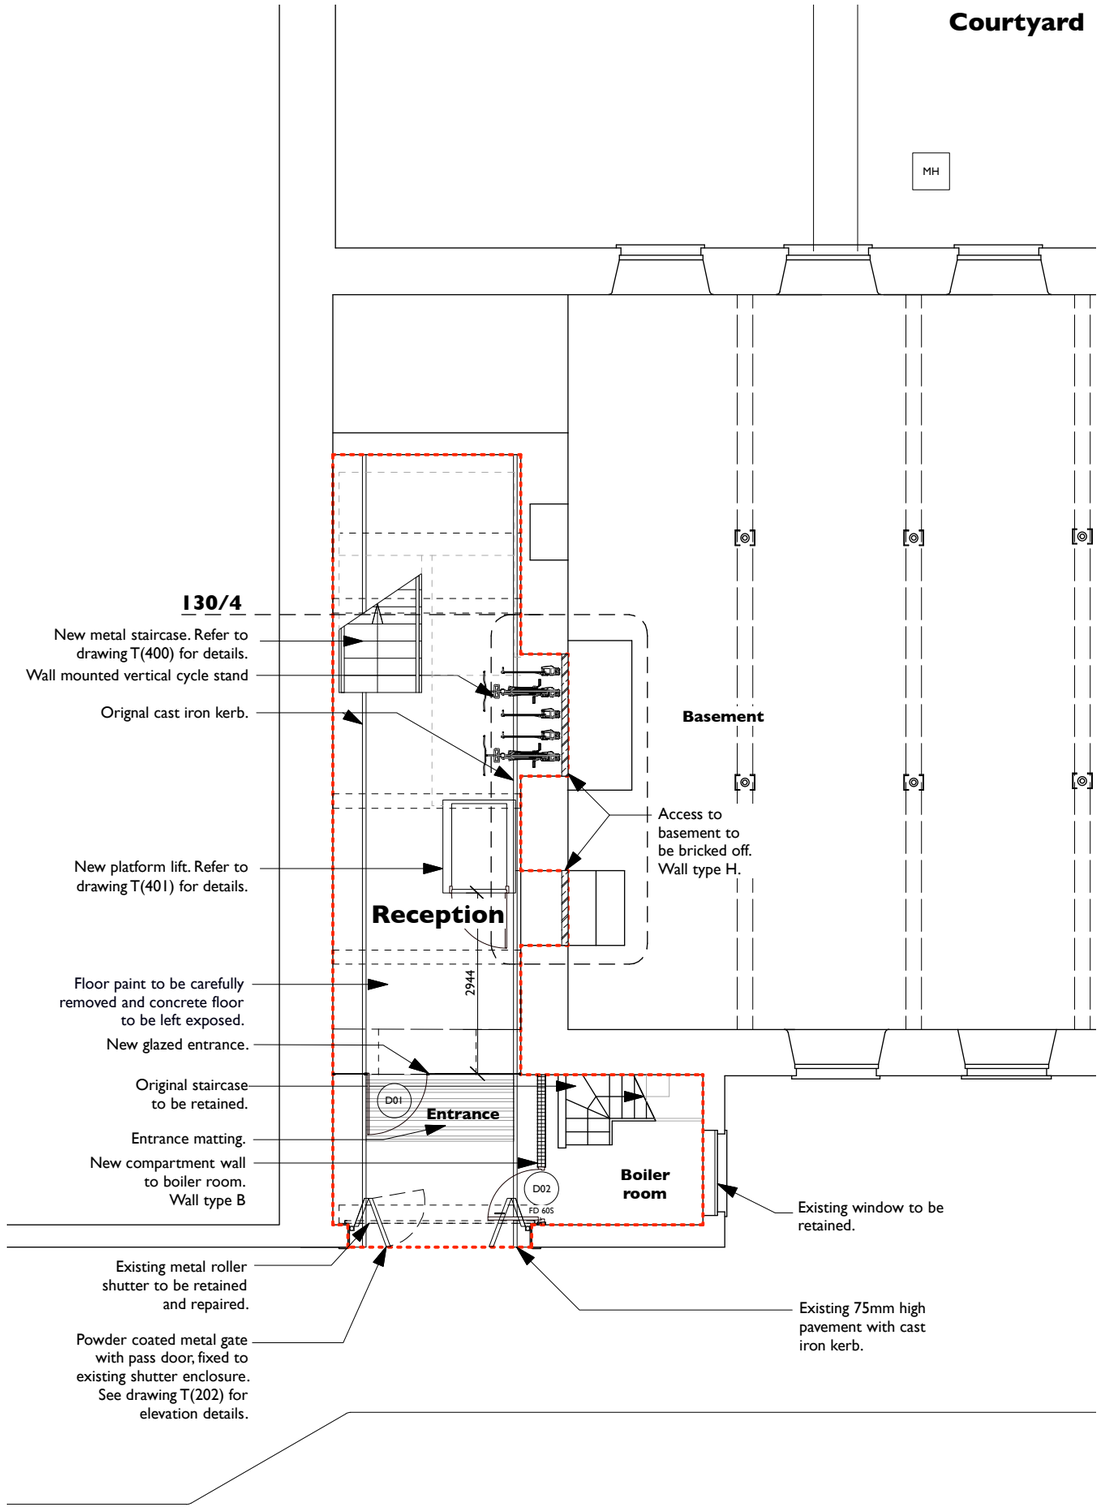


Wall Types - Refer to drawings 1624/130 and 1624/410 - 411, for build-ups.

- Wall Type A
- Wall Type B
- Wall Type D
- Wall Type E
- Wall Type F
- Wall Type G
- Wall Type H
- Wall Type K

COPYRIGHT OF ATELIER MB LTD
DO NOT SCALE FROM THIS DRAWING
DIMENSIONSTO BE CHECKED ON SITE

- Proposed
- Existing
- Downstand beams
- Extent of works

Rev	Note	DRN	CHK
F 22.08.17	Reception desk and cycle channel removed. Wall type key revised.	SB	ZS
E 15.08.17	Gate with pass door added.	SB	ZS
D 14.08.17	Revisions to non-original window.	SB	ZS
C 11.07.17	Revisions to boiler room.	SB	ZS
B 05.07.17	Revisions made to entrance. Bin store removed. Boiler room location revised.	SB	ZS
A 16.06.17	Revisions made to bin store, unisex WCs, wall types revised and annotations added.	SB	ZS

Chatham Mill
Manchester

Loading Bay Floor Plan
Proposed

scheme 1624
drwg no. **T(100)**
rev F

scale 1:100@A3
date first drawn Apr 16
drawn ZS

SK *sketch* **P** *proposed* **T** *tender* **C** *construction* **AB** *asbuilt*

www.ateliermb.co.uk
t 0161 236 0051
e architect@ateliermb.co.uk

Atelier MB
Urban Architects