
Notes:

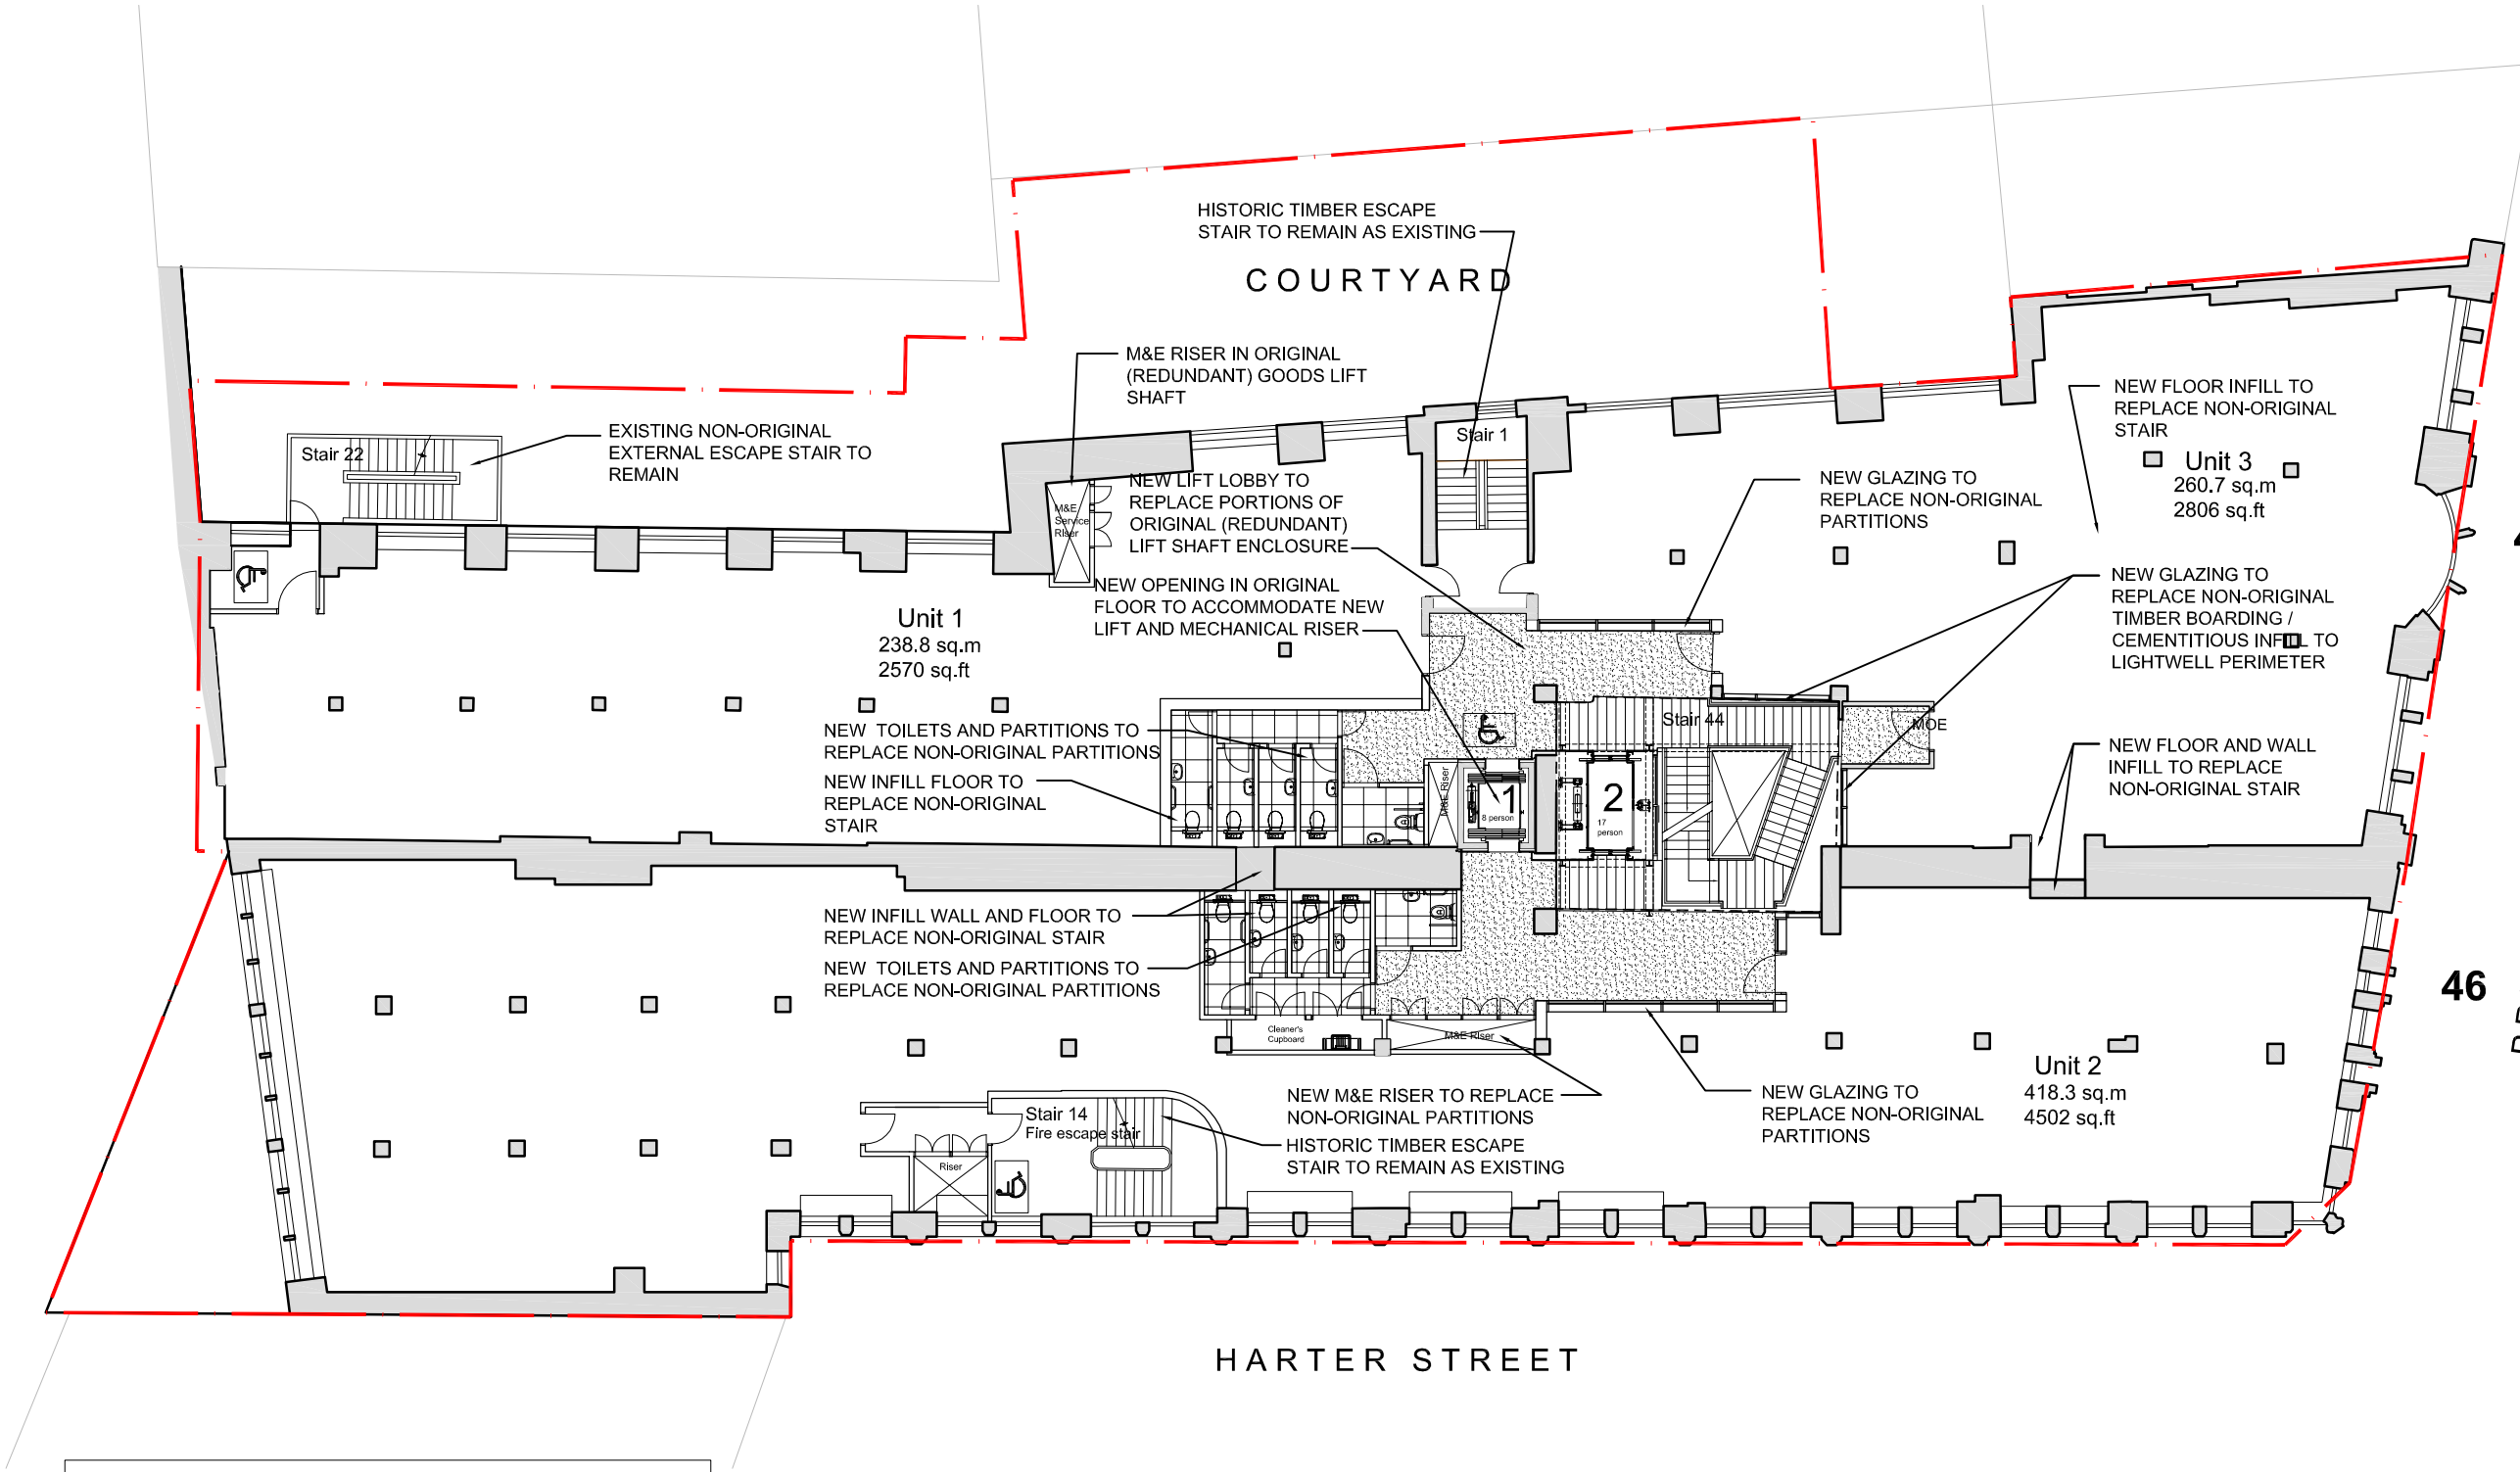

Note:
Lighting within offices to be suspended LED strip lights. Layout to be coordinated with existing sprinkler and new HVAC systems.
Clear ceiling heights to range between 2.5m - 2.7m.

KEY:

Suspended Plasterboard Ceiling

Suspended Lay-in Tile Ceiling

10m

10m

Rev:	Date:	Details:	By:	Chk:
A	11.10.17	Riser extended to accommodate flue	JJ	

EngineRoom
Unit E, Bristol Court
Martlesham Heath
Betts Avenue
Ipswich IP5 3RY

Client / Location:
40-46 PRINCESS STREET
MANCHESTER

Drawing:
Proposed Second Floor Reflected Ceiling Plan

Scale:	Date:	Drawn:	Check:
1:100 @ A1	26.04.17	JJ	

Job No:	Dwg No:	Rev:
1601008	333	A

© EngineRoom(technical) Ltd. This title block is 100mm wide at full scale.
Do not scale. Work to figured dimensions only which should be verified on site.