


Notes:

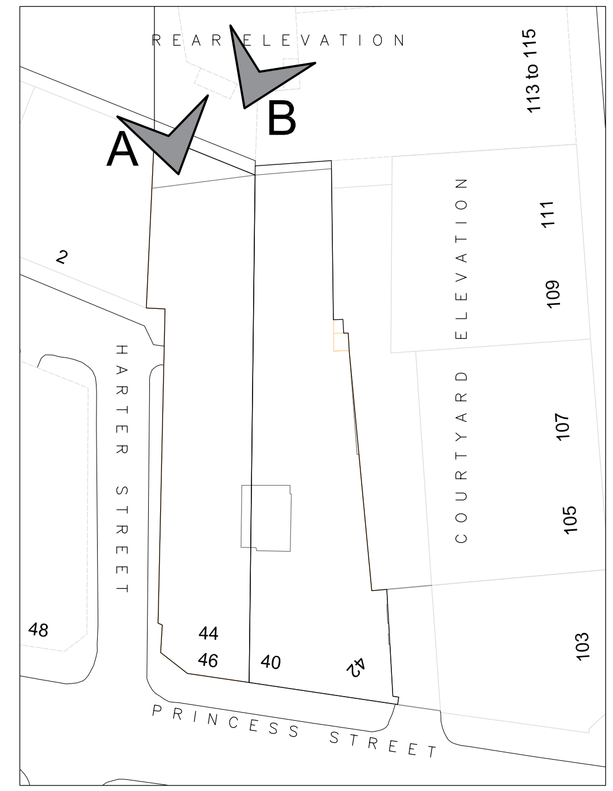


Location plan - Scale: 1:500

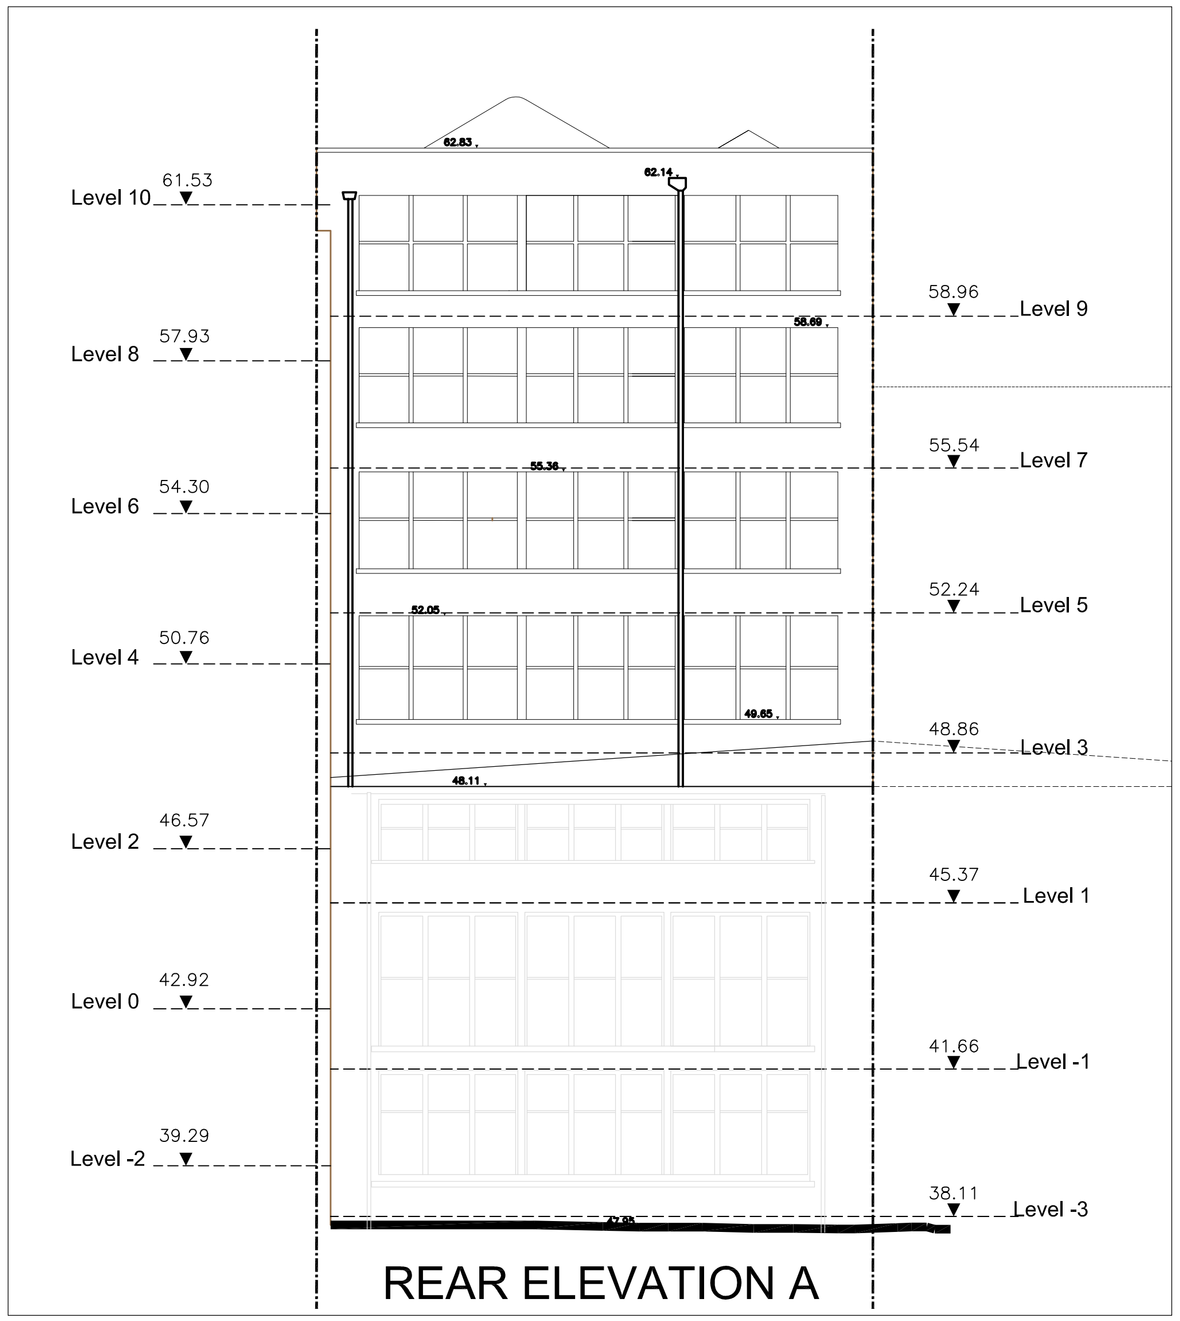

REAR ELEVATION A

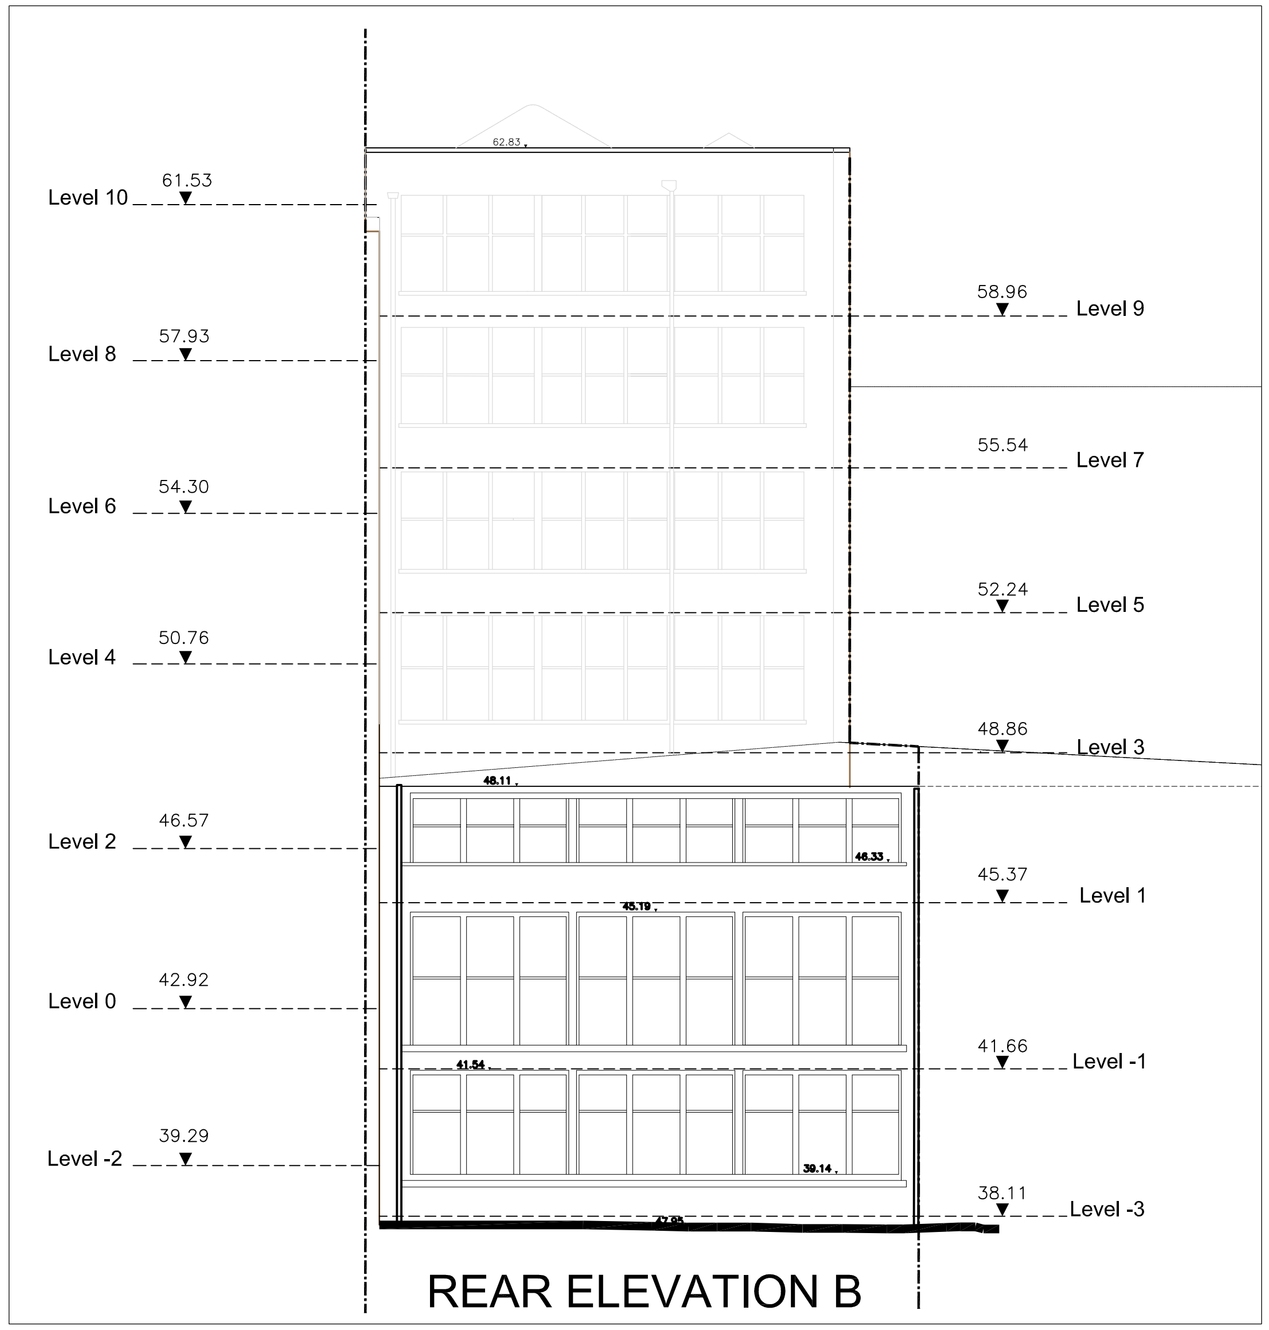

REAR ELEVATION B

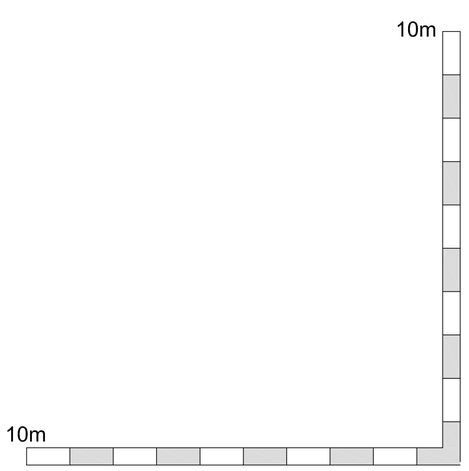

Rev:	Date:	Details:	By:	Chk:

EngineRoom
Unit E, Bristol Court
Martlesham Heath
Betts Avenue
Ipswich IP5 3RY

Planning

Client / Location:
40-46 PRINCESS STREET
MANCHESTER

Drawing:
Existing Rear Elevations A & B

Scale:	Date:	Drawn:	Check:
1:100 @ A1	20.10.16	jra	

Job No:	Dwg No:	Rev:
1601008	124	

© EngineRoom(technical) Ltd. This title block is 100mm wide at full scale.
Do not scale. Work to figured dimensions only which should be verified on site.