

Notes:

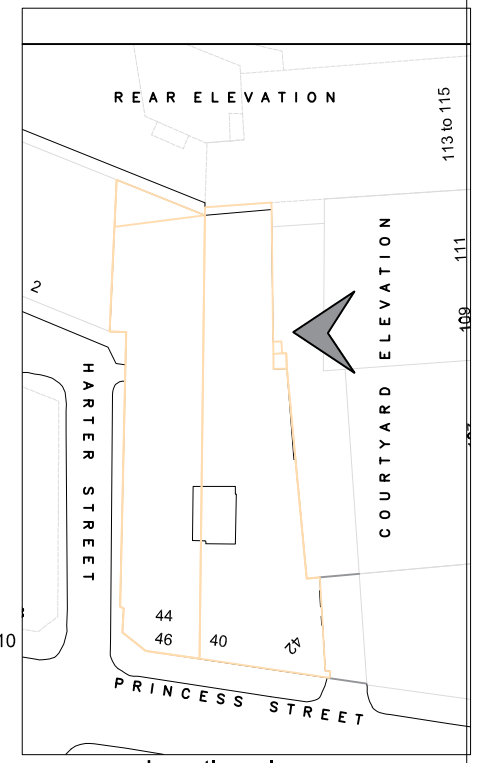

Location plan
Scale: 1:500

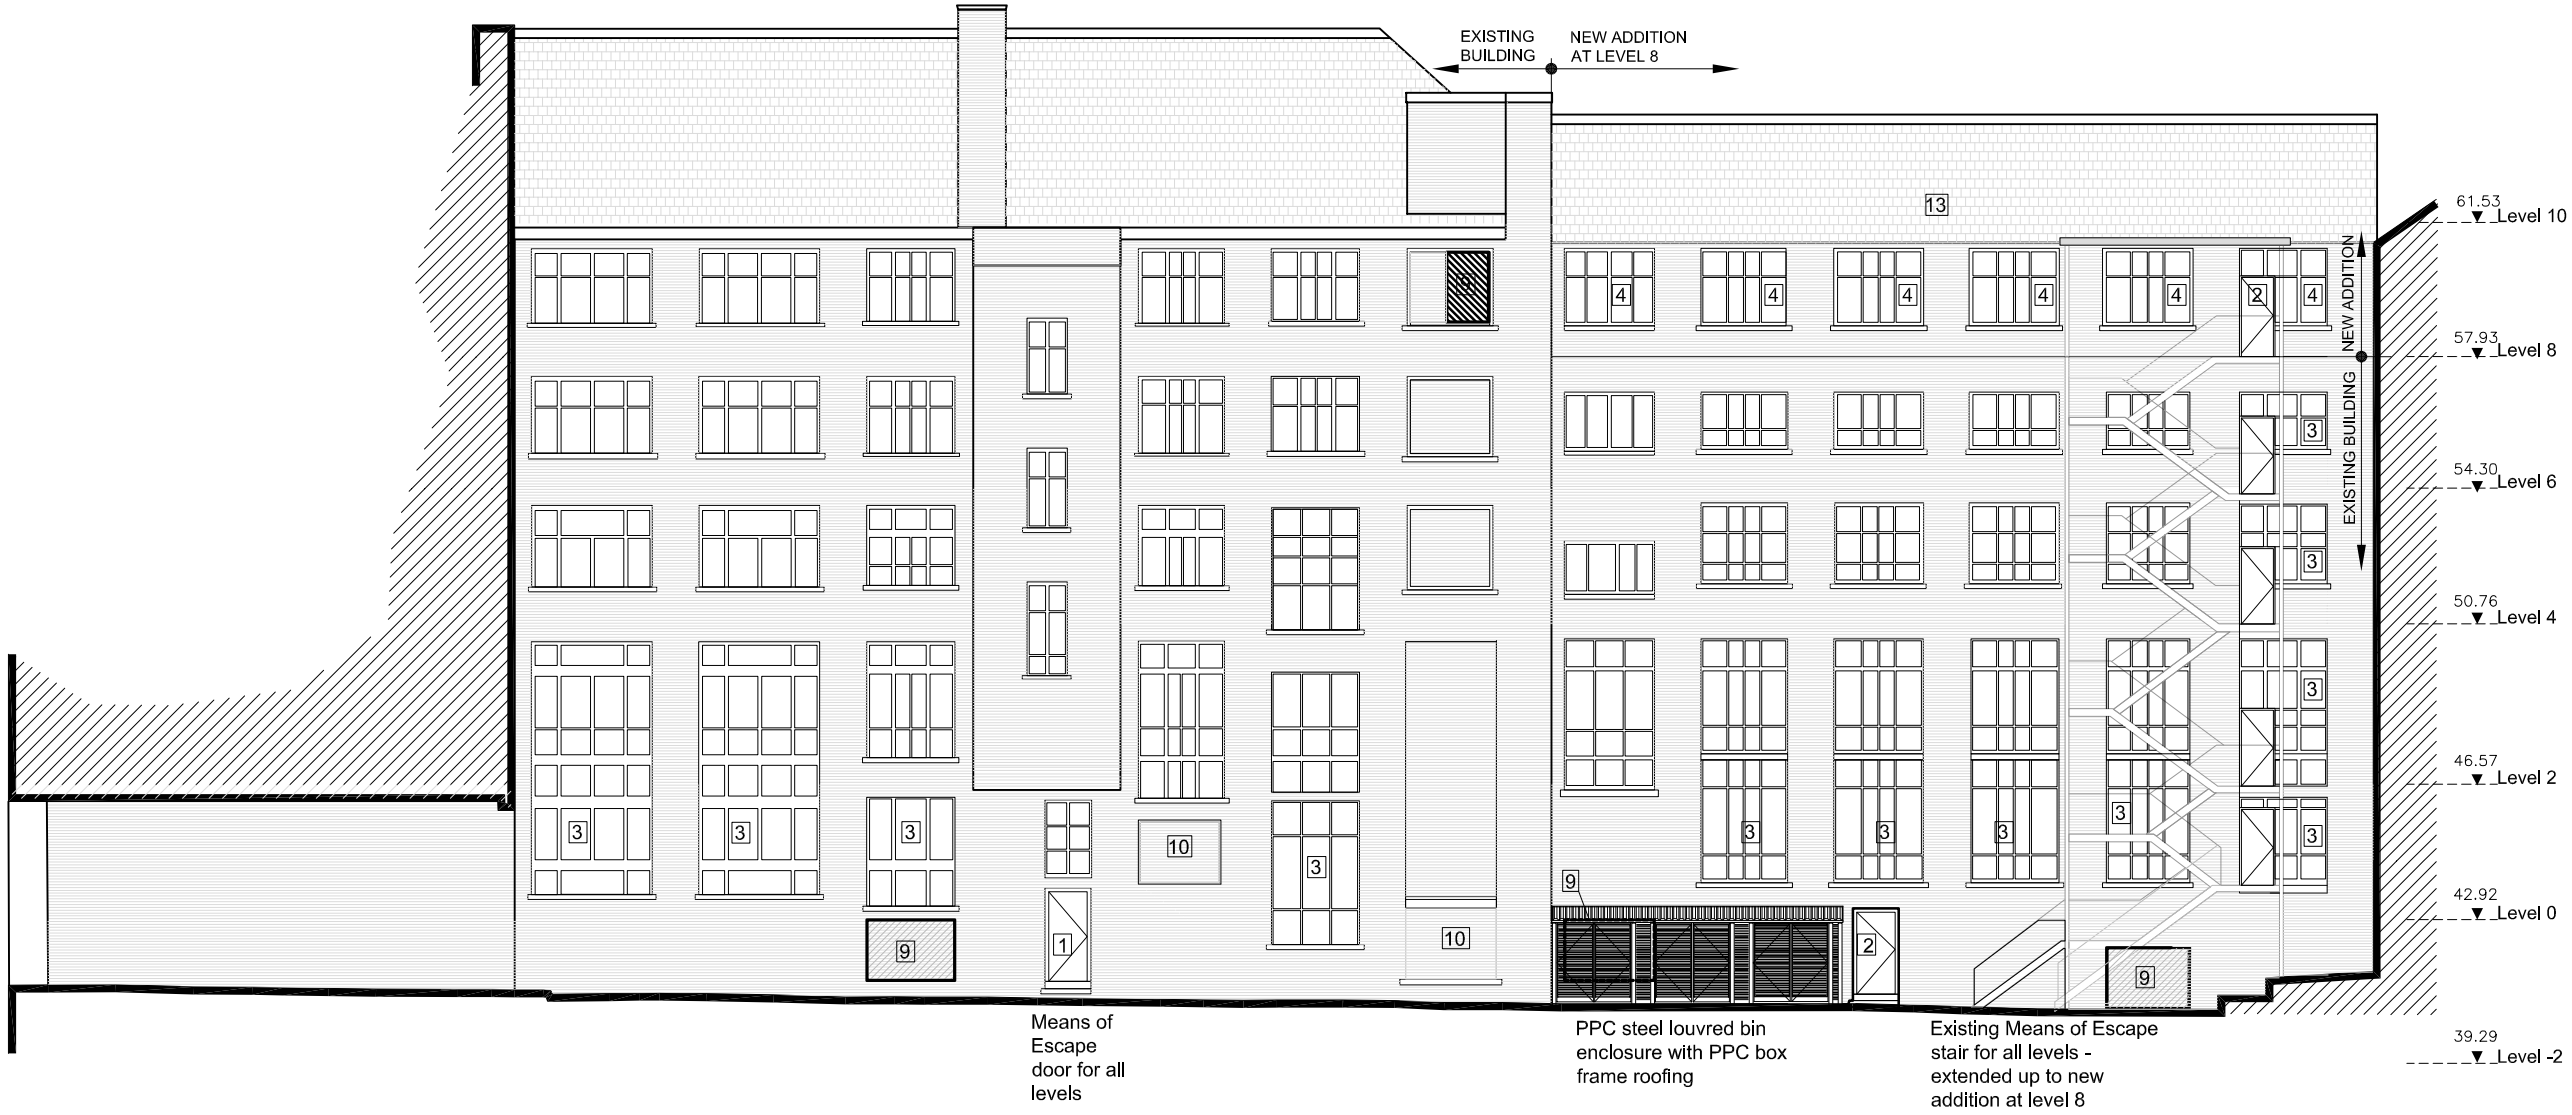

KEY:

1 New door (to replace existing)
2 New door (In new opening)
3 Reinstated window/glazing in previously blocked opening
4 Newly formed window
5 New gates
6 New stone pier
7 Reinstated stone/brick pier
9 New louvres
10 New brick Infill to match existing
11 New louvre doors
12 New metal railings to windows
13 New roof

NOTE: ALL EXISTING WINDOWS TO BE OVERHAULED & REPAIRED IN ACCORDANCE WITH THE WINDOW REPAIR SCHEDULE

10m

10m

Rev:	Date:	Details:	By:
E	09.10.17	Bin store enclosure added	JJ
D	08.09.17	Roof at new extension amended to accommodate mechanical plant	JJ
C	08.08.17	Louvre position amended	JJ
B	28.07.17	Tags updated	JJ
A	19.04.17	Elevations Updated	CCH

EngineRoom
Unit E, Bristol Court
Martlesham Heath
Betts Avenue
Ipswich IP5 3RY

PLANNING

Client / Location:
40-46 PRINCESS STREET
MANCHESTER

Drawing:
Proposed Elevation at Courtyard

Scale:	Date:	Drawn:	Check:
1:100 @ A1	10.11.16	jra	

Job No:	Dwg No:	Rev:
1601008	321	E

© EngineRoom(technical) Ltd. This title block is 100mm wide at full scale.
Do not scale. Work to figured dimensions only which should be verified on site.