
Notes:

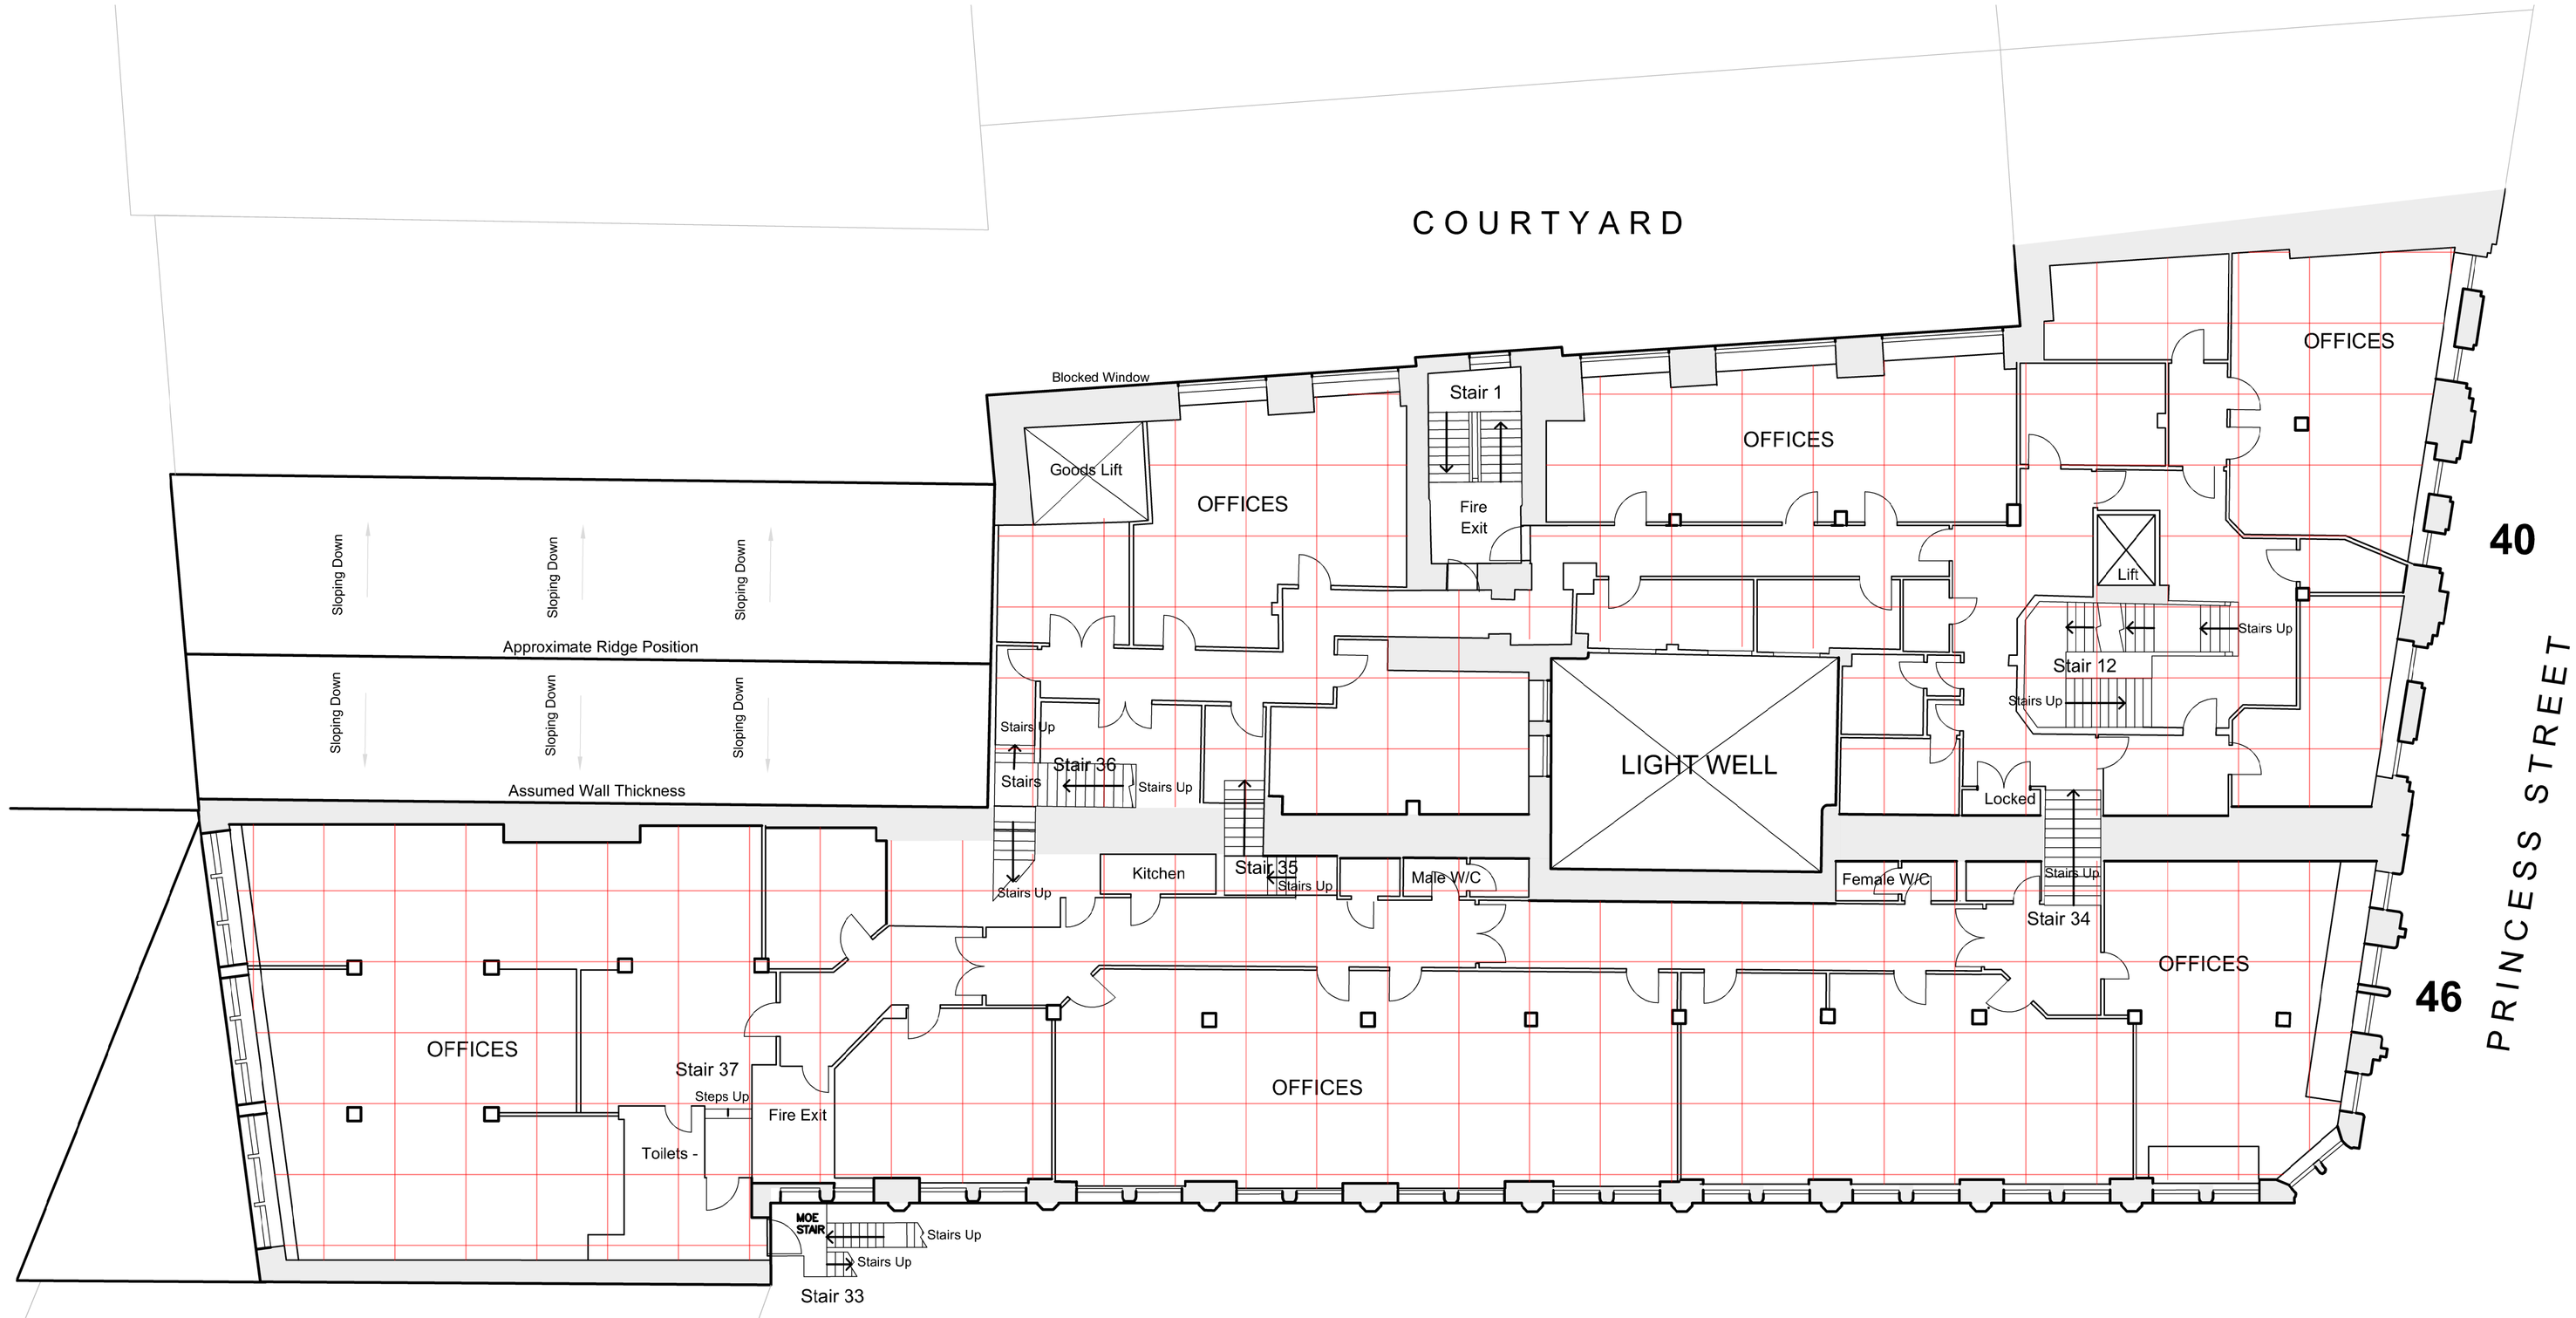

Level 8
57.940

Level 7
55.610

KEY:

Suspended Ceiling

10m

10m

Rev:	Date:	Details:	By:	Chk:

EngineRoom

EngineRoom
Unit E, Bristol Court
Martlesham Heath
Betts Avenue
Ipswich IP5 3RY

PLANNING

Client / Location:
40-46 PRINCESS STREET
MANCHESTER

Drawing:
Existing Fourth Floor
Reflected Ceiling Plan

Scale:	Date:	Drawn:	Check:
1:100 @ A1	25.04.17	JJ	

Job No:	Dwg No:	Rev:
1601008	135	

© EngineRoom(technical) Ltd. This title block is 100mm wide at full scale.
Do not scale. Work to figured dimensions only which should be verified on site.