LOUVRED SCREENING TO PLANT, COLOUR AND SPACING TO MATCH SLATE ROOFING

NEW PITCHED ROOF, SLATES TO MATCH EXISTING

ACCESS PROVIDED WITHIN SLOPE OF ROOF

MECHANICAL EQUIPMENT SHOWN INDICATIVELY

Level 10 61.53

NEW WINDOW TO MATCH EXISTING

NEW FLOOR CONSTRUCTION TO REPLACE ORIGINAL PITCHED SLATE ROOF - REFER TO ELEVATION DRAWINGS 221 AND 321 FOR MORE INFORMATION

Level 8 57.93

EXISTING ORIGINAL WINDOW TO BE REFURBISHED

Level 6 54.30

EXISTING ORIGINAL WINDOW TO BE REFURBISHED

Level 4 50.76

EXISTING ORIGINAL WINDOW TO BE REFURBISHED

REINSTATE WINDOW TO BLOCKED OPENING

REMOVE PORTION OF ORIGINAL FLOOR TO CREATE ACCESS TO BASEMENT CYCLE STORE

Level 2 46.57

CREATE NEW OPENING IN ORIGINAL EXTERNAL WALL FOR ACCESS DOOR - REFER TO ELEVATION DRAWINGS 221 & 321 FOR FURTHER INFORMATION

Level 0 42.92

COURTYARD

40.70

NEW ACCESS STAIR TO CYCLE STORE

SHOWERS / LOCKERS AT CYCLE STORE

Level -2 39.29

OFFICE

OFFICE

OFFICE

OFFICE

OFFICE

OFFICE

OFFICE

CHARLIE'S BAR

GYM

58.96

Level 9 58.96

Level 7 55.54

Level 5 52.24

Level 3 48.86

Level 1 45.37

Level -1 41.66


HARTER STREET

Level -3 38.11

5m

5m

Notes:

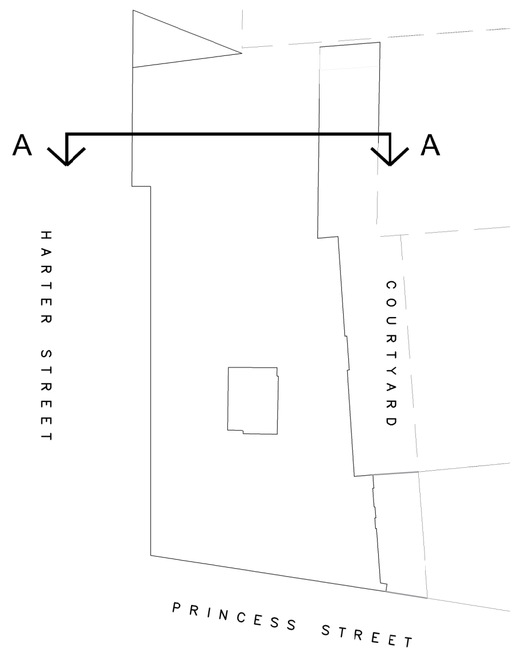

Location plan
Scale: 1:500

Rev:	Date:	Details:	By:	Chk:
D	11.10.17	Updates to slate roofing and louvred screening at rooftop plant	JJ	
C	09.27.17	Mechanical plant updated at roof, access provided within slope of roof	JJ	
B	08.09.17	Mechanical plant added to roof amended at new extension	JJ	
A	18.07.17	Annotations added	JJ	

EngineRoom
Unit E, Bristol Court
Martlesham Heath
Betts Avenue
Ipswich IP5 3RY

Planning

Client / Location:
40-46 PRINCESS STREET
MANCHESTER

Drawing:
Proposed Section A-A

Scale:	Date:	Drawn:	Check:
1:50 @ A1	10.04.2017	JJ	

Job No:	Dwg No:	Rev:
1601008	350	D

© EngineRoom(technical) Ltd. This title block is 100mm wide at full scale.
Do not scale. Work to figured dimensions only which should be verified on site.