
Notes:

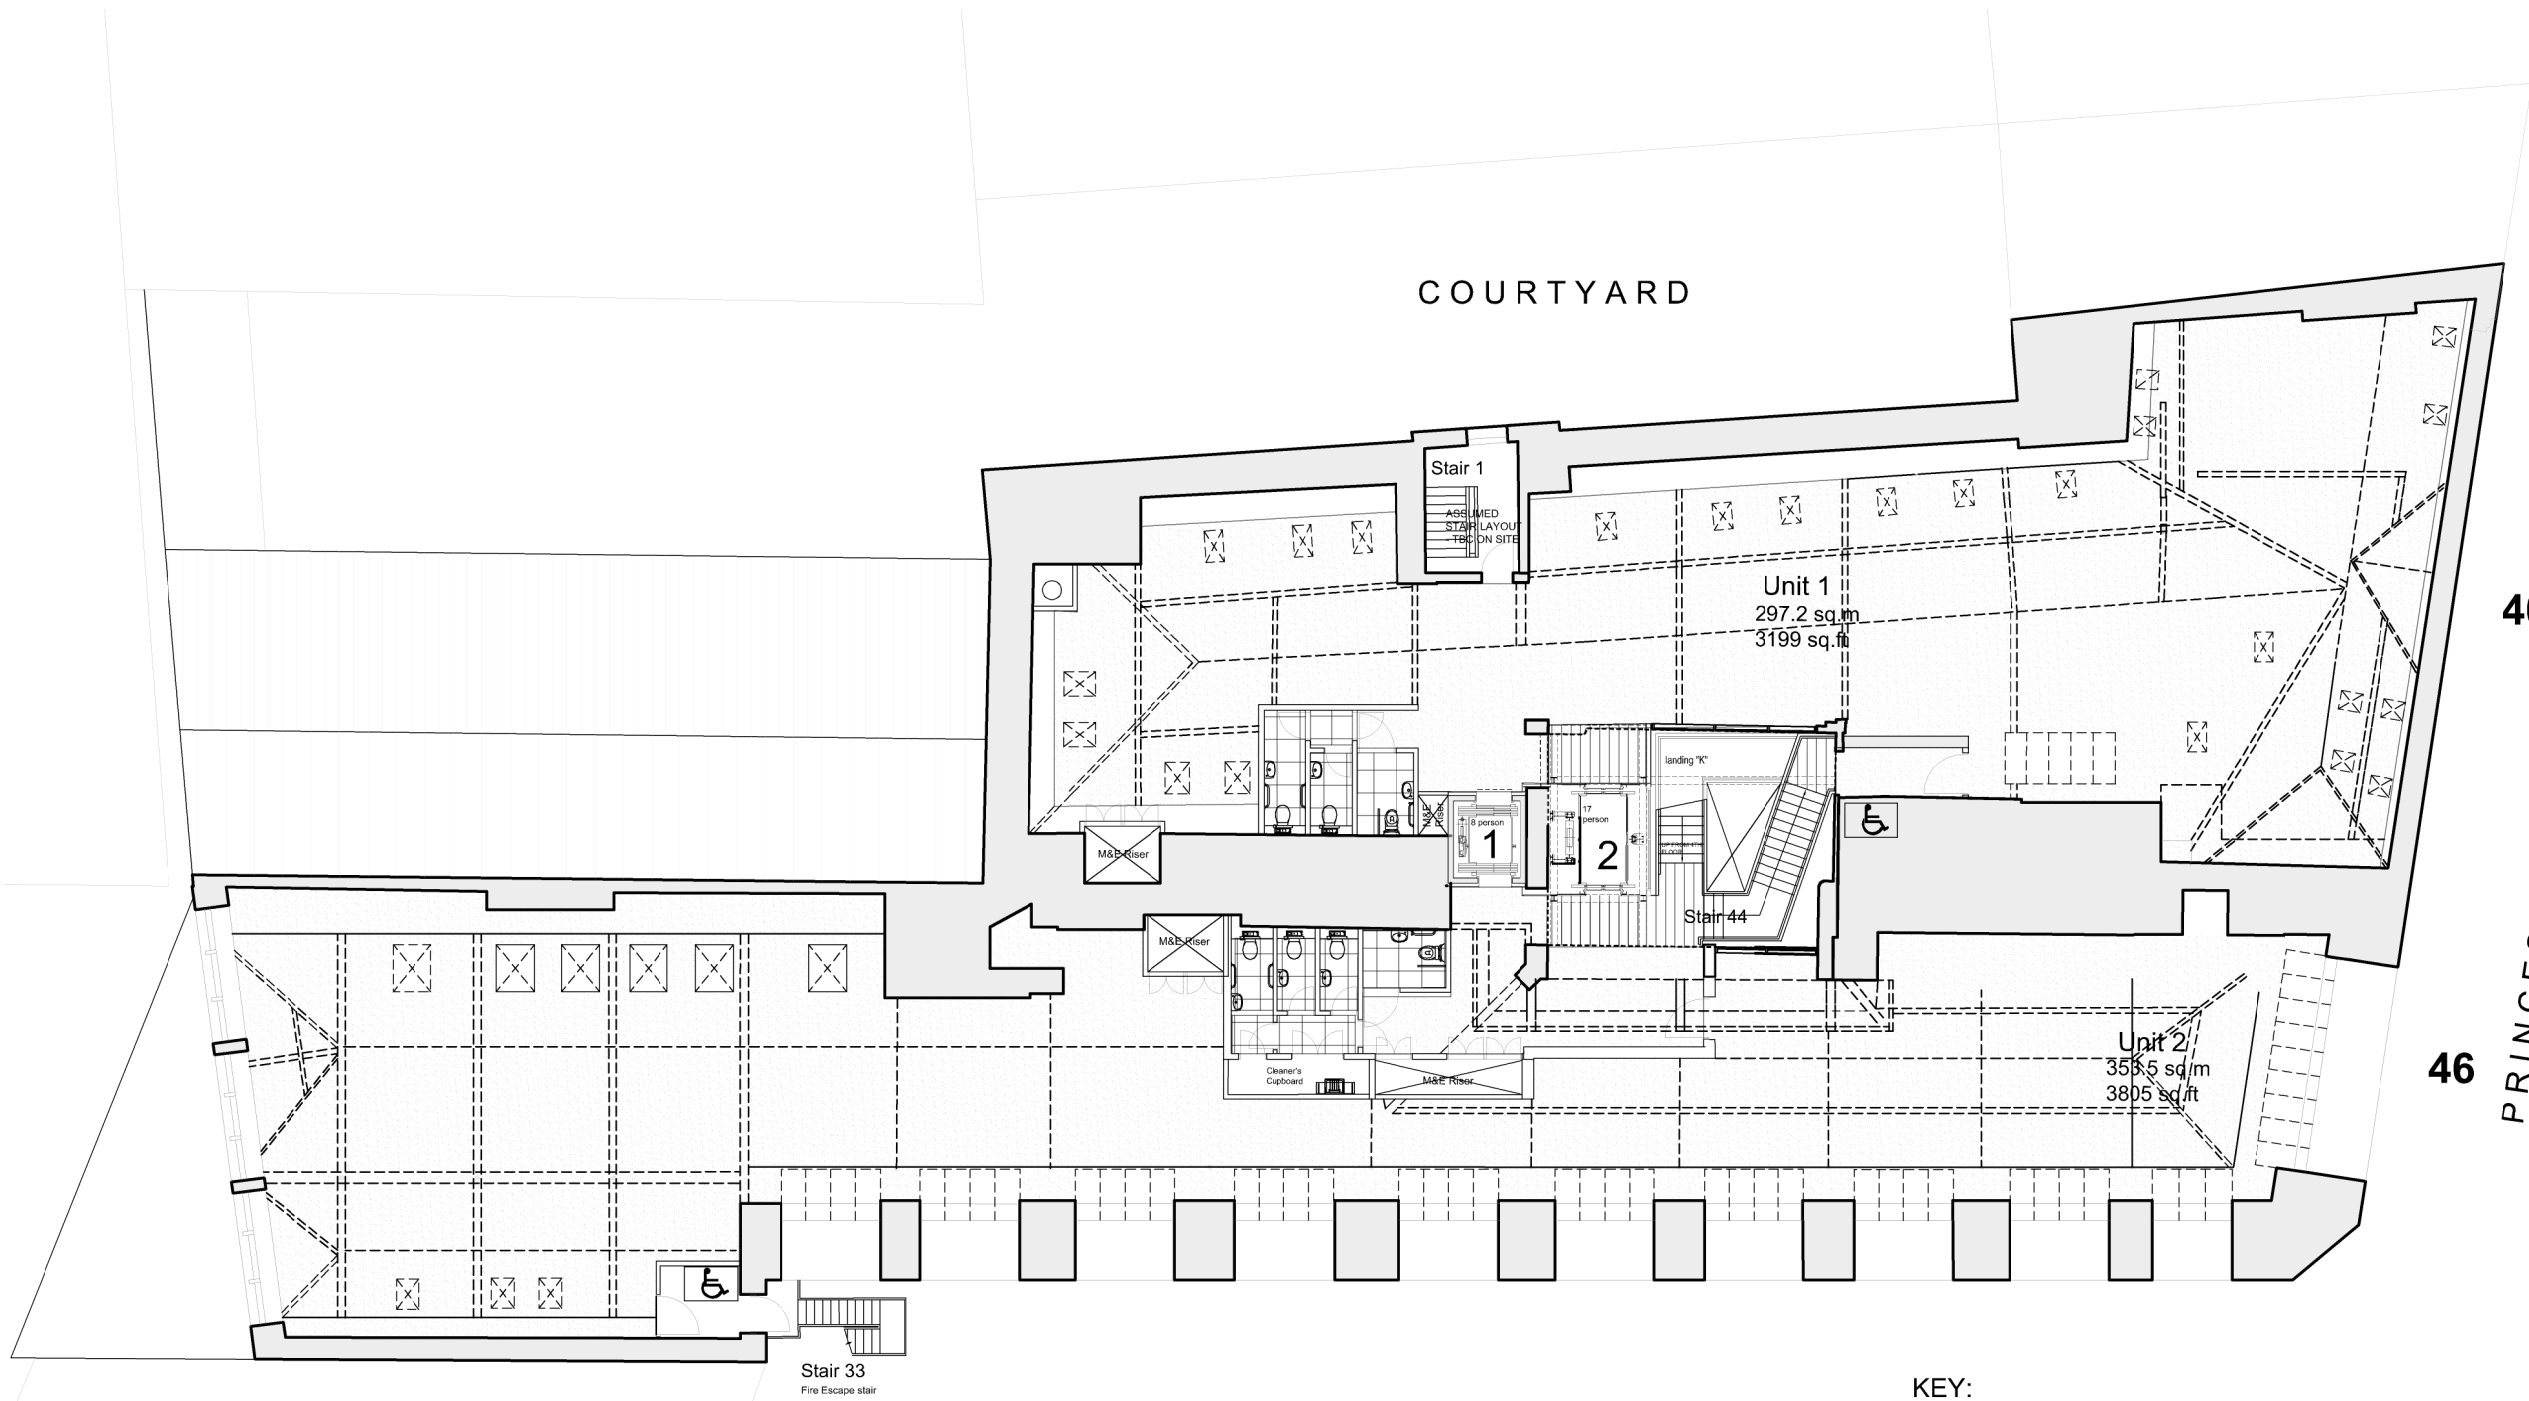

40 Level 10
61.480

46 Level 9
58.960

E	11.10.17	Riser added to accommodate flue	JJ
D	09.10.17	Roof trusses added	JJ
C	27.09.17	Annotation updated for plasterboard ceiling	JJ
B	10.04.17	Plans updated.	EJW
A	22.02.17	Light well glazing added, indicative lift structure added, NIA amended	JJ

Note:
Lighting within offices to be suspended LED strip lights. Layout to be coordinated with existing sprinkler and new HVAC systems.
Clear ceiling heights to range between 2.5m - 2.7m.

KEY:

Plasterboard Ceiling to follow slopes of pitched roof. Exposed trusses to remain exposed.

Suspended Lay-in Tile Ceiling

NOTE: Exposed trusses shown are based on measured survey and shall be confirmed on site pending full access.

10m

10m

Rev:	Date:	Details:	By:	Chk:

EngineRoom
Unit E, Bristol Court
Martlesham Heath
Betts Avenue
Ipswich IP5 3RY

Client / Location:
40-46 PRINCESS STREET
MANCHESTER

Drawing:
Proposed Fifth Floor Reflected Ceiling Plan

Scale:	Date:	Drawn:	Check:
1:100 @ A1	25.04.17	JJ	

Job No:	Dwg No:	Rev:
1601008	336	E

© EngineRoom(technical) Ld. This title block is 100mm wide at full scale.
Do not scale. Work to figured dimensions only which should be verified on site.