

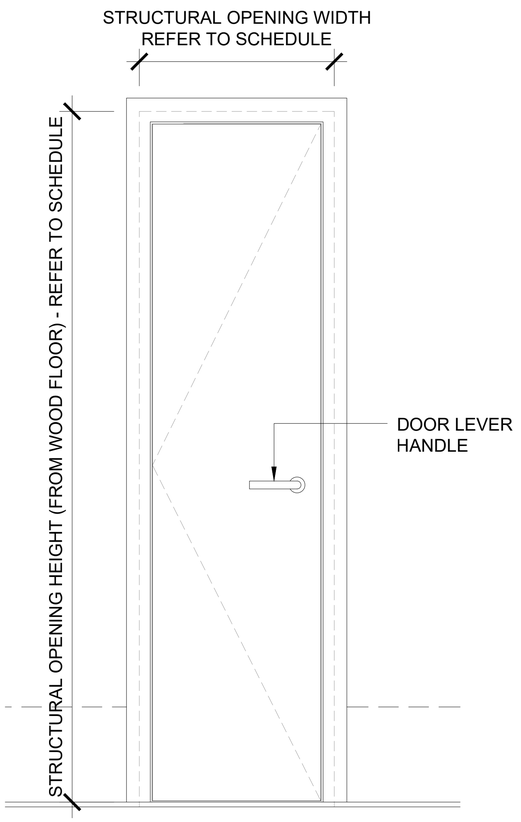



ELEVATION ROOM SIDE
SCALE 1:20

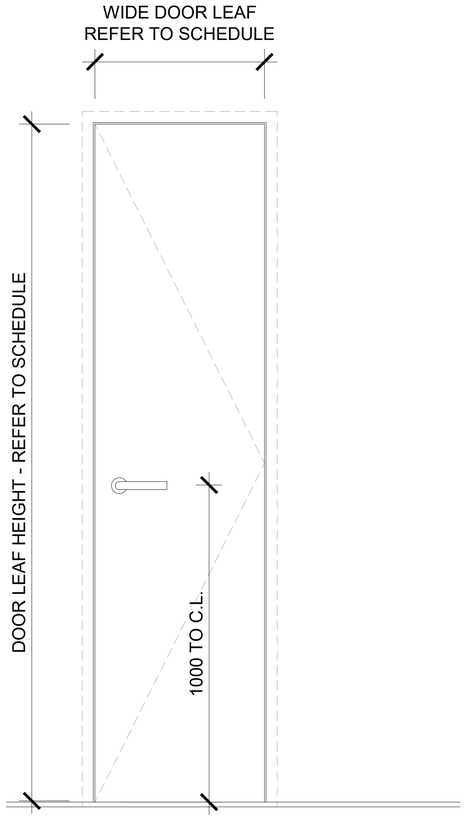

ELEVATION CYLINDER ROOM SIDE
SCALE 1:20

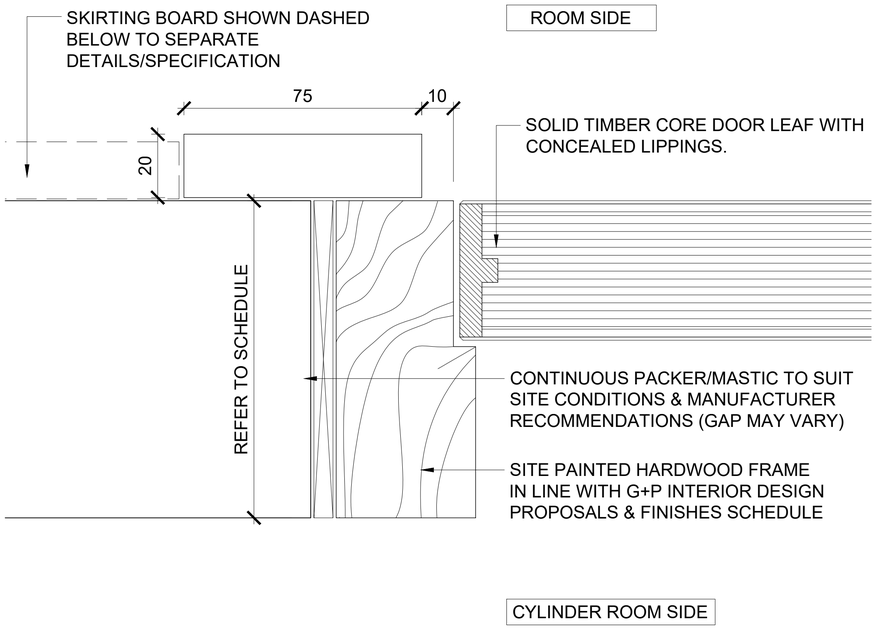

DOOR HEAD & JAMB
SCALE 1:2

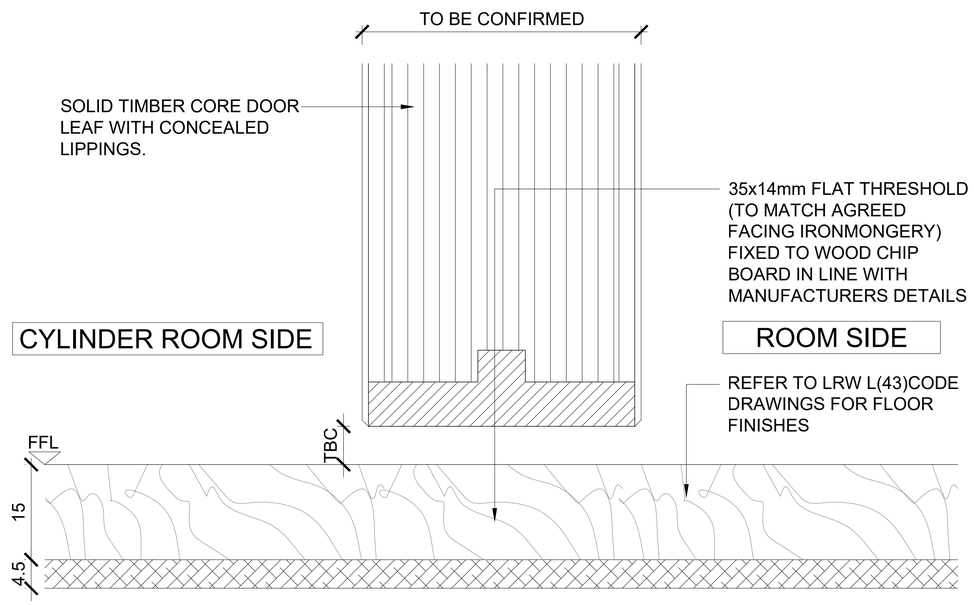

THRESHOLD
SCALE 1:1

IRONMONGERY :

ITEM :	No. :	DESCRIPTION :
HINGES / HANGING	3	HINGES TO SUIT WEIGHT OF DOOR
CLOSERS / OPERATING	0	-
LOCKS / LATCHES	0	-
CYLINDERS	0	-
ESCUTCHEONS	0	-
LEVEL HANDLES (SET)	1	LEVERS ON ROUND ROSE
STOPS	1	DOOR STOP WITH SHIELD
ACCESSORIES	0	-
	0	-
SPECIAL COMPONENTS	-	-
PROFILE & FINISH	-	AUDREY LEVER HANDLE BY VELVLOET (OR SIMILAR) IN A COPPER FINISH

DOOR SPECIFICATION :

DOOR SIZE :	REFER TO SCHEDULE
STRUCTURAL OPENING :	REFER TO SCHEDULE
FIRE RATING :	-
FINISH :	REFER TO SCHEDULE
CORE :	SOLID TO SUIT FIRE RESISTANCE
DOOR THICKNESS :	TO SUIT FIRE RESISTANCE
LIPPINGS :	HARDWOOD LIPPINGS TO ALL EDGES
SEALS :	-

TO BE USED FOR TENDER PURPOSES ONLY

DRAWING TO BE READ IN CONJUNCTION WITH FOLLOWING INFO ;
- LRW-7664-L(20) CODE GENERAL ARRANGEMENT
- LRW-7664-S(30) CODE INTERNAL DOOR SCHEDULE

GENERAL NOTES:

ALL DIMENSIONS ARE TO BE CHECKED ON SITE WITH ANY DISCREPANCIES REPORTED TO THE ARCHITECT PRIOR TO THE WORKS BEING CARRIED OUT.

ALL WORKS ARE TO BE IN ACCORDANCE WITH THE PLANNING APPROVAL AND ANY SUBSEQUENT APPROVED LOCAL AUTHORITY PLANNING CORRESPONDENCE INCLUDING DRAWINGS, DOCUMENTS AND REPORTS.

ALL WORKS ARE TO COMPLY WITH THE BUILDING REGULATIONS, BRITISH STANDARDS, CODE OF PRACTICE, AND ANY LOCAL STATUTORY REQUIREMENTS.

ALL WORKS ARE TO COMPLY WITH CURRENT HEALTH AND SAFETY LEGISLATION, H.S.E. RECOMMENDATIONS/GUIDANCE AND THE CURRENT C.D.M. REGULATIONS.

THIS DRAWING IS TO BE READ IN CONJUNCTION WITH LEACH RHODES WALKER ARCHITECTS GENERAL ARRANGEMENT (L CODE) DRAWINGS, TOGETHER WITH RELEVANT DETAILED (A CODE) DRAWINGS AND SPECIFICATIONS.

FOR ALL STRUCTURAL WORKS REFER TO THE STRUCTURAL ENGINEERS INFORMATION.

FOR ALL MECHANICAL AND ELECTRICAL WORKS REFER TO THE MECHANICAL AND ELECTRICAL ENGINEERS INFORMATION.

FOR ALL ABOVE GROUND DRAINAGE WORKS REFER TO THE PUBLIC HEALTH ENGINEERS INFORMATION.

ALL PRODUCTS SPECIFIED ARE TO BE INSTALLED STRICTLY IN ACCORDANCE WITH THE MANUFACTURERS RECOMMENDATIONS, SPECIFICATION AND DETAILS.

rev	description	drwn	auth	date

DO NOT SCALE OFF THIS DRAWING
© LEACH RHODES WALKER 2001

LeachRhodesWalker Architects
info@lrw.co.uk | www.lrw.co.uk
Riverside Manchester M3 5AA

Manchester +44 (0)161 833 0211
London +44 (0)207 2012160
Bucharest +40 (21) 650 4024

client
SACO

project
THE ATRIUM
MANCHESTER

project no	drawing no	rev
7664	A(32)04	

description -
DOOR DETAILS
SET No. 4
CYLINDER ROOM

scale	date drawn	drawn by	authorised by
VARIES@ A3	11.07.17	MS	CM

File:lrc L:\7664 The Atrium\Drawings\archive\LRW-7664-A(32)04_Door Details Set 4 - Cylinder Door — Printed by: Mohammed Shatoo

purpose of issue
planning ● building regs ○ tender ○ comment ○ approval ○ construction ○