
- CONTRACTOR TO PREPARE DETAIL WORKING DRAWINGS FOR APPROVAL SUBSEQUENT TO SITE SURVEY.
- CONTRACTOR TO AGREE FINAL SETTINGS OUT PRIOR TO INSTALLATION.
- THIS DRAWING MUST BE READ IN CONJUNCTION WITH ALL NECESSARY ARCHITECTURAL, STRUCTURAL & SPECIALIST DRAWINGS, SCOPE OF WORKS, ROOM DATA SHEETS & SPECIFICATIONS.
- ANY CALCULATIONS, SIZES, EQUIPMENT SELECTIONS, ARE INDICATIVE. CONTRACTOR TO UNDERTAKE CALCULATIONS, SIZING, EQUIPMENT SELECTION ETC. AS PART OF DESIGN RESPONSIBILITIES.
- DIMENSIONS SHALL NOT BE SCALED & FIGURED.
- DIMENSIONS MUST BE VERIFIED ON SITE BEFORE WORK COMMENCES.
- ALL SIZES GIVEN FOR EXISTING PLANT ARE INDICATIVE ONLY. VERIFICATION OF ACTUAL SIZES SHOULD BE UNDERTAKEN ON SITE

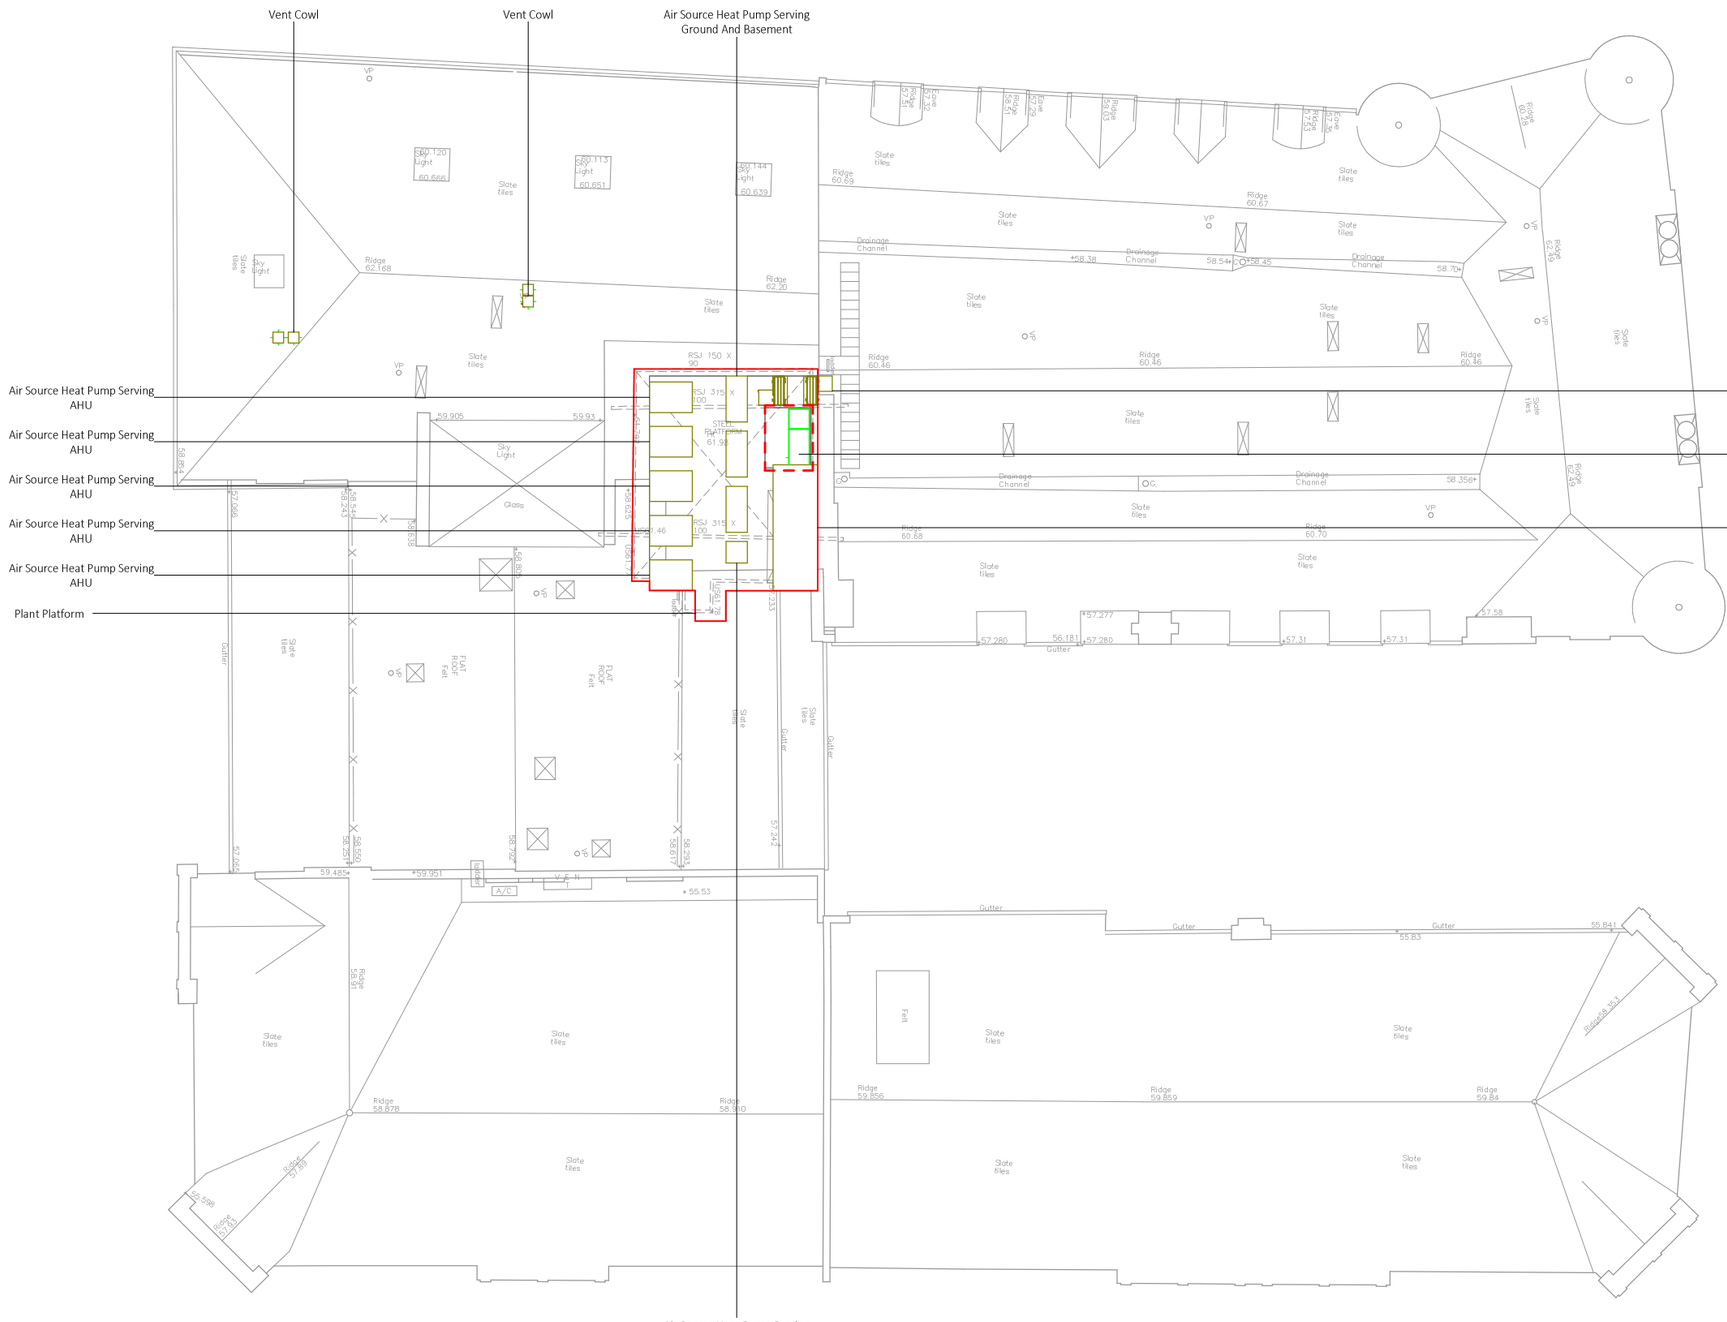



Roof Plantroom Survey Photograph 1



Roof Plantroom Survey Photograph 2

Rev.	Revision	Date
A	Stage 2 Issue	26.05.2017
	Stage 2 Issue	22.05.2017

Applied ENERGY

www.appliedenergy.co.uk Tel: 01932 860860 Email: info@appliedenergy.co.uk

PROJECT
Whitworth Locke Manchester

TITLE
Roof Coordinated Existing Layout

DRAWING No.	SCALE (@A1)	Project Ref:
CE1107	1 : 100	16080

1:100 @A1