
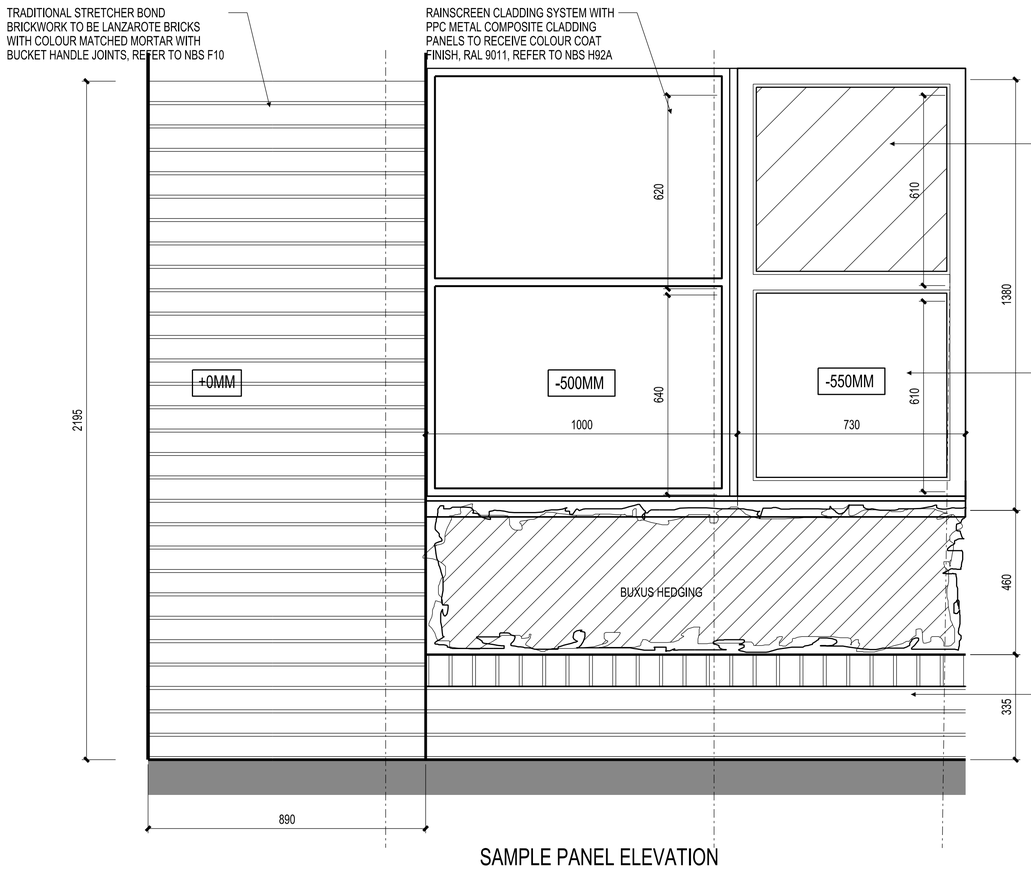



SAMPLE PANEL ELEVATION

SCALE 1:10@A1

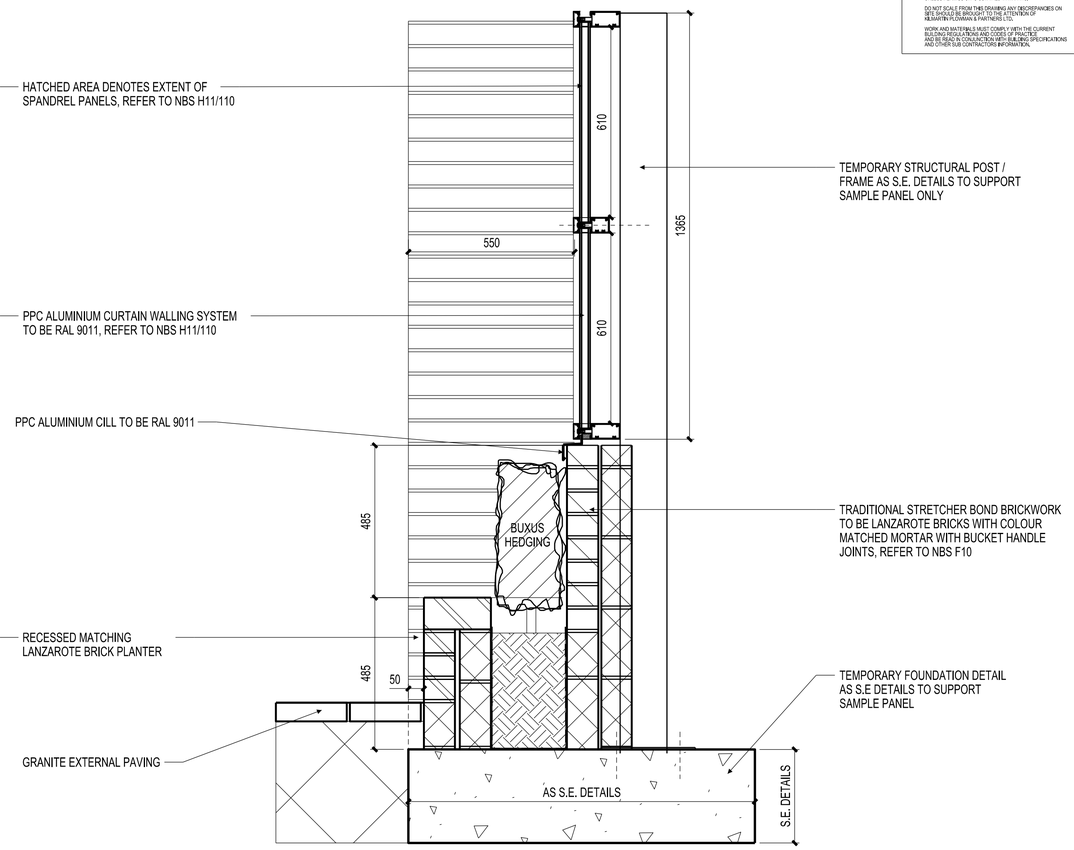

PROPOSED SECTION A-A

SCALE 10@A1

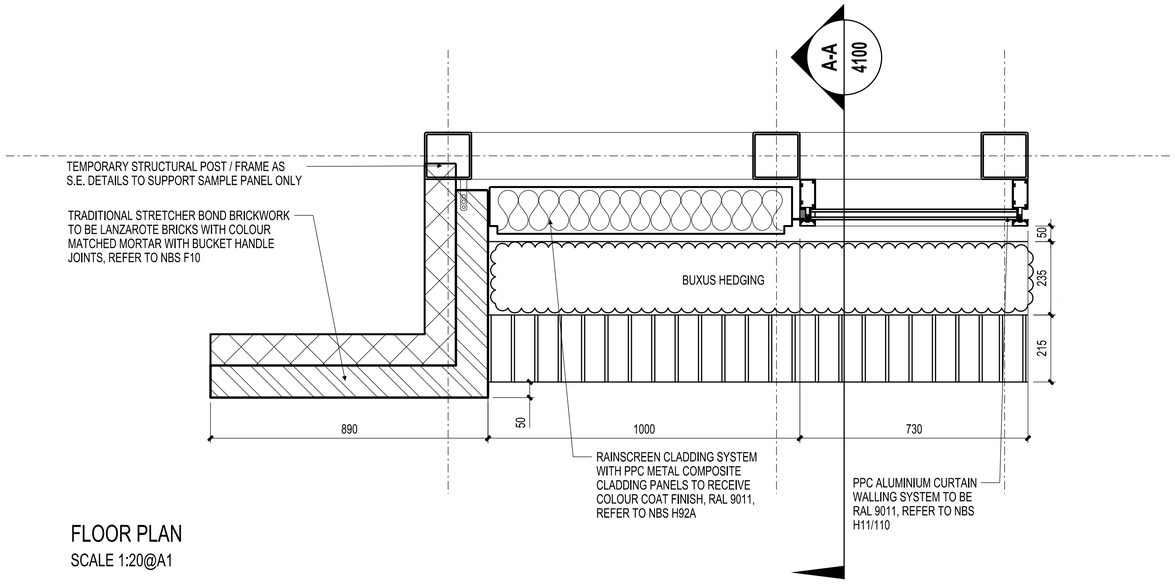

FLOOR PLAN

SCALE 1:20@A1



3D VIEW OF TYPICAL BAY

SCALE NTS@A1

COPYRIGHT

THIS DRAWING IS THE SOLE COPYRIGHT OF KILMARTIN PLOWMAN & PARTNERS LTD AND REPRODUCTION IN ANY FORM IS FORBIDDEN UNLESS PERMISSION IS OBTAINED IN WRITING.

DO NOT SCALE FROM THIS DRAWING ANY DISCREPANCIES ON SITE SHOULD BE BROUGHT TO THE ATTENTION OF KILMARTIN PLOWMAN & PARTNERS LTD.

WORK AND MATERIALS MUST COMPLY WITH THE CURRENT BUILDING REGULATIONS AND CODES OF PRACTICE AND BE READ IN CONJUNCTION WITH BUILDING SPECIFICATIONS AND OTHER SUB CONTRACTORS INFORMATION.

KPP ARCHITECTS
KILMARTIN PLOWMAN & PARTNERS LIMITED

LODGE HOUSE 12 TOWN STREET
HORSFORTH LEEDS LS18 4RJ
T : 0113 239 0460 F : 0113 239 0475
E : architects@kpp-leeds.co.uk
W : www.kpp-leeds.co.uk

REV	DRAWN	DATE	DESCRIPTION
-	-	-	-

PROJECT TITLE: DAKOTA HOTEL
PICCADILLY BASIN, MANCHESTER

TITLE: SAMPLE PANEL - PROPOSED DETAILS

STATUS: PLANNING	SCALE: VARIES @ A1	DRAWN: BC	
FILE: P:\PROJECTS2\ -		DATE: JUN`17	
PROJECT: - 2019-02	DRAWING: - 221	REVISION: - -	