Casino • Online • Mobile

SHEET 1 OF 7



contacts

Simon Pettifer
spettifer@ashleigh.co.uk
07971 158543

Karen Clarke Admin. support
kclarke@ashleigh.co.uk
01924 228103


Revision	Date	Notes/Revision
G	6th March 2017	(SRL) Amended as requested by Simon P
H	8th March 2017	(SRL) Amended as requested by Simon P
J	31st July 2017	(SRL) Amended as requested
K	2nd Aug 2017	(SRL) Amended as requested

GROSVENOR CASINOS
BURY NEW ROAD
2 RAMSGATE STREET
MANCHESTER
M8 9SG


99960 (Rev K)
02/08/17 - SRL

Copyright : The above designs and illustrations are intended solely for, and should only be used by, those to whom this design specification is addressed. The contents are strictly private and confidential. Any form of reproduction, dissemination, copying, disclosure, modification or distribution is strictly prohibited without the prior written consent of **Ashleigh Signs Ltd** (Company Number : 1325080) whose registered address is Ashleigh House, Beckbridge Road, Normanton Industrial Estate, Normanton. WF6 1TE.


ITEM 01 (Qty 1)
New built up 3D Totem
Featuring Illuminated chip stack, illuminated text discs
Double sided verticle logo chip to top.
Scale 1:30

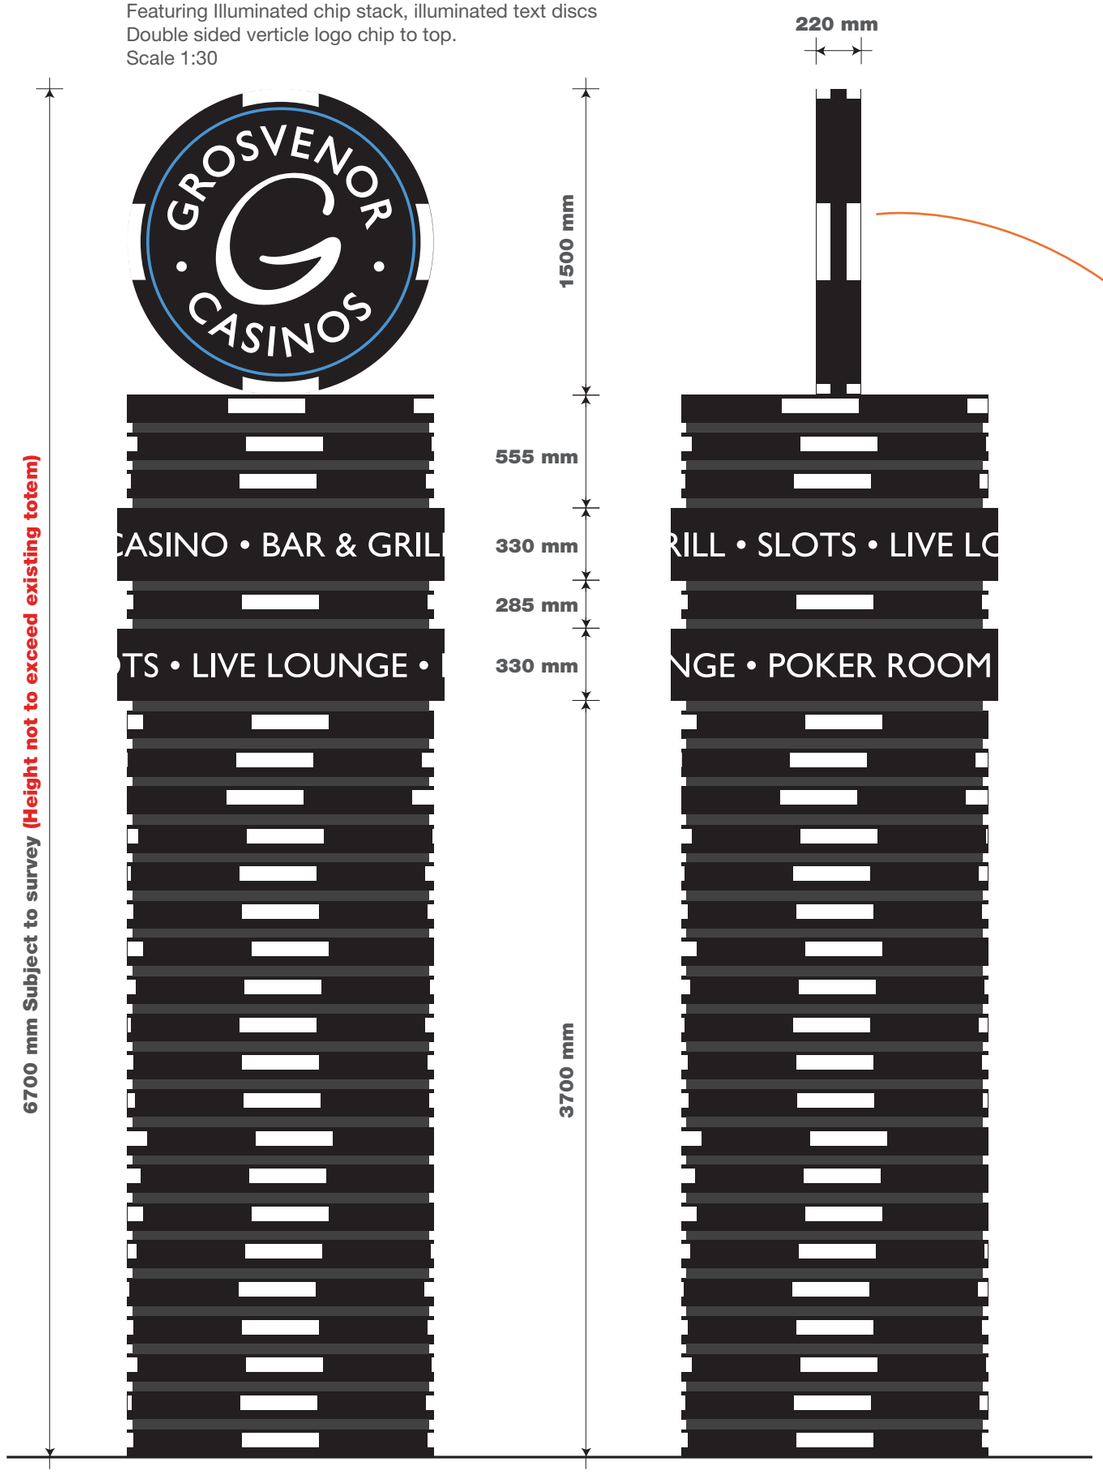

Double sided built up internally illuminated logo.
White LED illumination to letters and white chip return panels
RGB Blue LED illumination to diffused inner blue halo
Scale 1:30

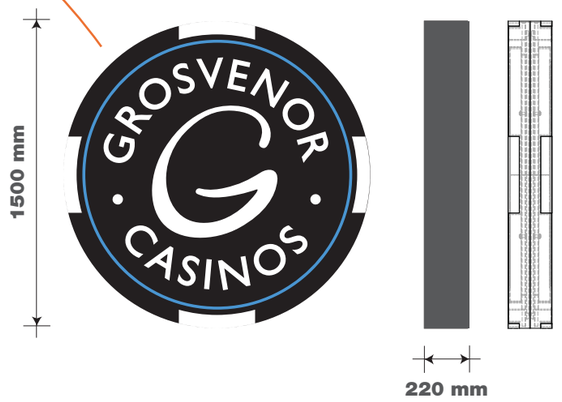

New concrete base required.
Existing electrics to be extended by others.

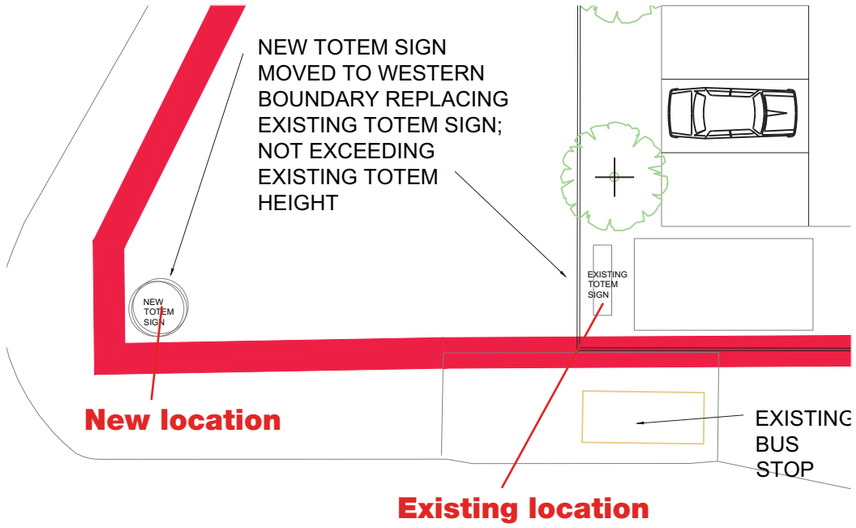

TOTEM PLAN Scale: 1:100

GROSVENOR CASINOS
Casino • Online • Mobile

SHEET 2 OF 7

GROSVENOR CASINOS
BURY NEW ROAD
2 RAMSGATE STREET
MANCHESTER
M8 9SG


99960 (Rev K)
02/08/17 - SRL

ashleighsigns

Copyright : The above designs and illustrations are intended solely for, and should only be used by, those to whom this design specification is addressed. The contents are strictly private and confidential. Any form of reproduction, dissemination, copying, disclosure, modification or distribution is strictly prohibited without the prior written consent of **Ashleigh Signs Ltd** (Company Number : 1325080) whose registered address is Ashleigh House, Beckbridge Road, Normanton Industrial Estate, Normanton. WF6 1TE.

ITEMS 02A, 02B, 02C & 02D (Qty 4)
A built up internally illuminated logo.
White LED illumination to letters and white chip return panels
RGB Blue LED illumination to diffused inner blue halo
RGB Blue neon flex halo illumination to rear
Complete with a formed aluminium backing panel.
Scale 1:20



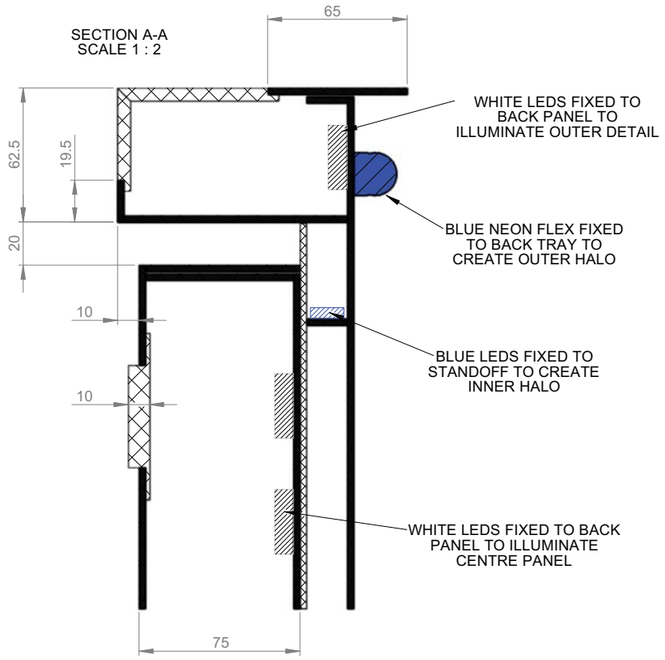

GROSVENOR CASINOS
Casino • Online • Mobile

SHEET 3 OF 7

GROSVENOR CASINOS
BURY NEW ROAD
2 RAMSGATE STREET
MANCHESTER
M8 9SG

99960 (Rev K)
02/08/17 - SRL

ashleighsigns


Copyright : The above designs and illustrations are intended solely for, and should only be used by, those to whom this design specification is addressed. The contents are strictly private and confidential. Any form of reproduction, dissemination, copying, disclosure, modification or distribution is strictly prohibited without the prior written consent of **Ashleigh Signs Ltd** (Company Number : 1325080) whose registered address is Ashleigh House, Beckbridge Road, Normanton Industrial Estate, Normanton. WF6 1TE.

ITEM 03 (Qty 1)
An aluminium fascia with set of built up internally illuminated letters.
Letters built-up satin stainless steel backtray with 75 mm returns &
a built up acrylic face panel with 25 mm returns.
White LED illumination.
Complete with stainless steel rails.
Scale 1:200


ITEM 02A
(Centred under Apex)

Lettering centred over 4 windows



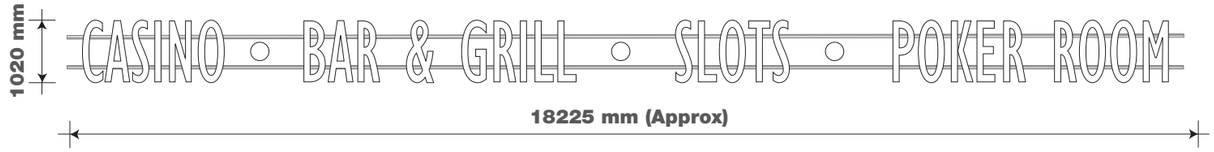

Letter Detail

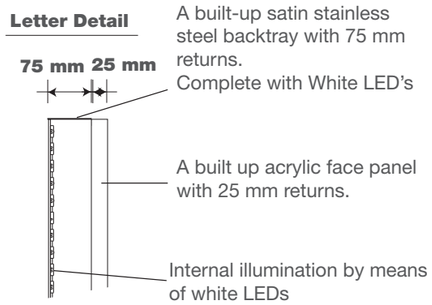

ITEM 03A (Qty 1)
An aluminium fascia.
Scale 1:200



Letter example





GROSVENOR CASINOS
Casino • Online • Mobile

SHEET 4 OF 7

GROSVENOR CASINOS
BURY NEW ROAD
2 RAMSGATE STREET
MANCHESTER
M8 9SG

99960 (Rev K)
02/08/17 - SRL


ashleighsigns

Copyright : The above designs and illustrations are intended solely for, and should only be used by, those to whom this design specification is addressed. The contents are strictly private and confidential. Any form of reproduction, dissemination, copying, disclosure, modification or distribution is strictly prohibited without the prior written consent of **Ashleigh Signs Ltd** (Company Number : 1325080) whose registered address is Ashleigh House, Beckbridge Road, Normanton Industrial Estate, Normanton. WF6 1TE.

Casino • Online • Mobile

SHEET 5 OF 7


ITEM 04 (Qty 1 Set)
A set of built up internally illuminated letters.
Brushed stainless steel letters with rimless Opal acrylic faces and foamex backs.
White LED face illumination.
Scale 1:50

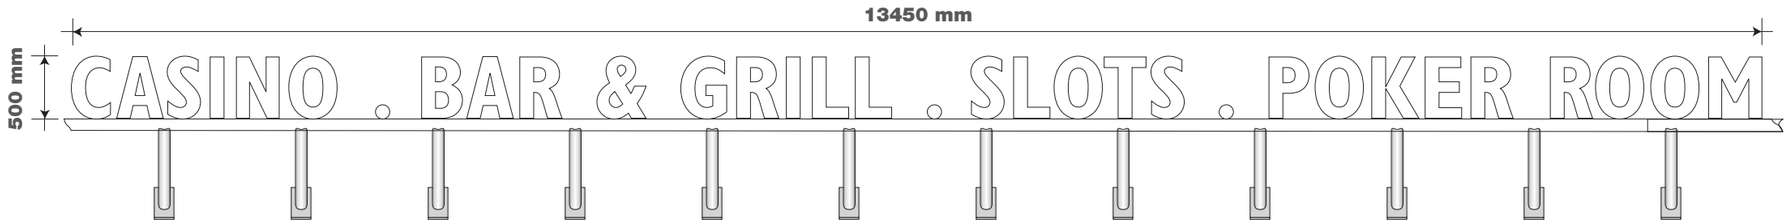

Fitted to EXISTING curved stainless steel 100mm diameter runner bar


ITEM 05
DELETED

ITEM 06 (Qty 12)
Internally illuminated single sided light box.
Wall mounted.
Artwork by others
Scale 1:20

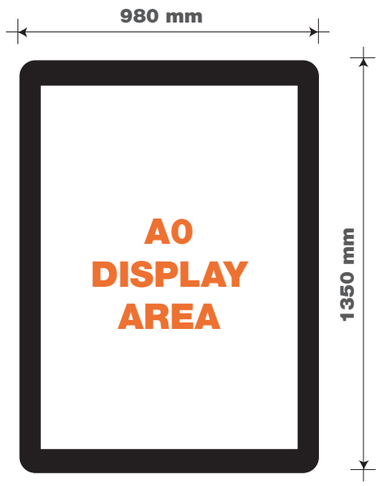


ITEM 06A (Qty 6)
Cladding panels finished Black.
Located behind menu cases to car park and front elevation.
Scale 1:50

Car Park elevation

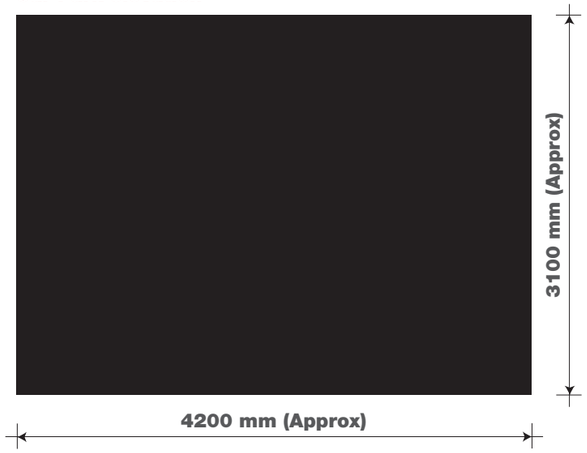

Car Park elevation

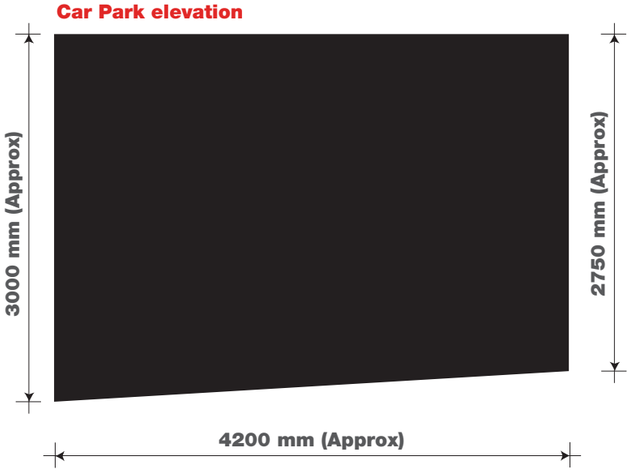


GROSVENOR CASINOS
BURY NEW ROAD
2 RAMSGATE STREET
MANCHESTER
M8 9SG

99960 (Rev K)
02/08/17 - SRL


Copyright : The above designs and illustrations are intended solely for, and should only be used by, those to whom this design specification is addressed. The contents are strictly private and confidential. Any form of reproduction, dissemination, copying, disclosure, modification or distribution is strictly prohibited without the prior written consent of **Ashleigh Signs Ltd** (Company Number : 1325080) whose registered address is Ashleigh House, Beckbridge Road, Normanton Industrial Estate, Normanton. WF6 1TE.

ITEM 07 (Qty 2)
Front loading non illuminated flexface signs.
External illumination by others.
Scale 1:50

07A

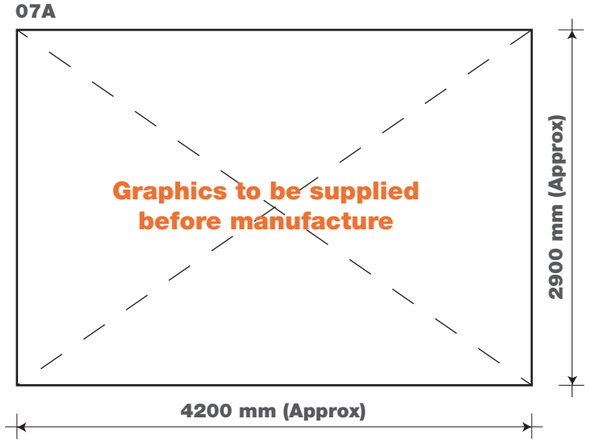


07B

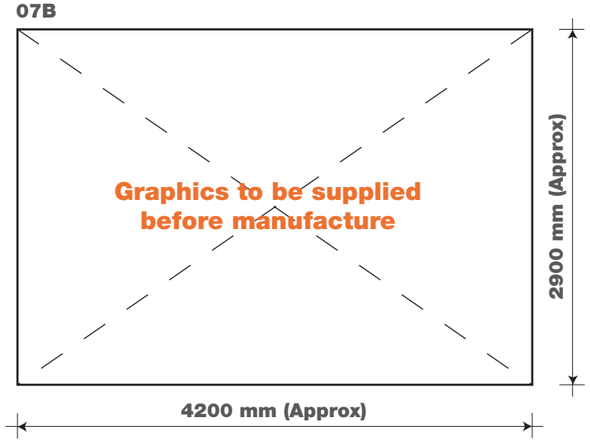


ITEM 08 (Qty 4)
Front loading non illuminated flexface signs.
External illumination by others.
Scale 1:50


08A

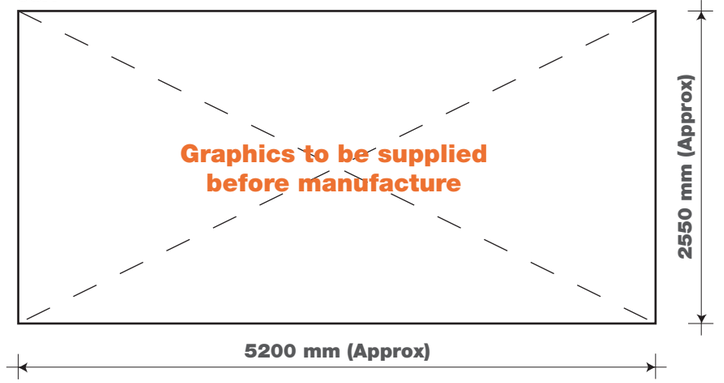


08B

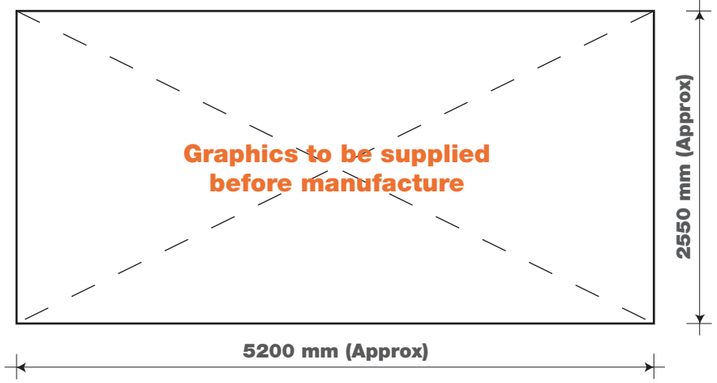


08C

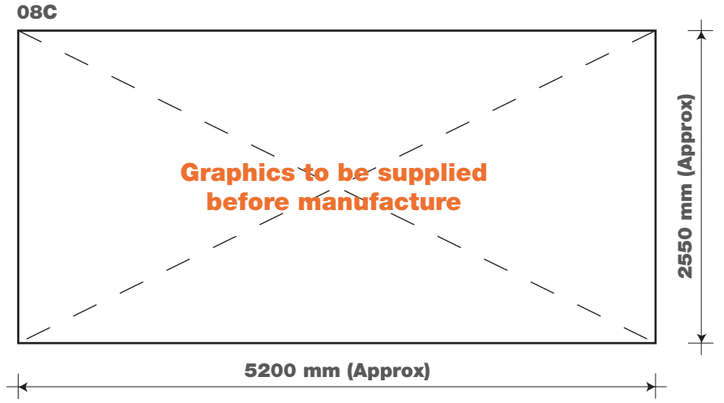


08D

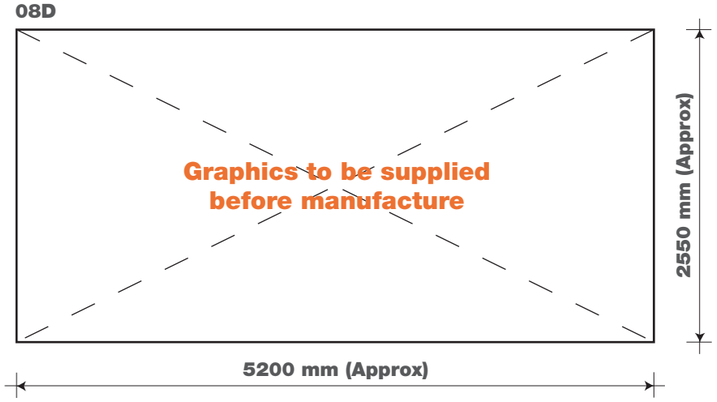

ITEM 09 (Qty 5)
Reverse applied etched logos.
Scale 1:10

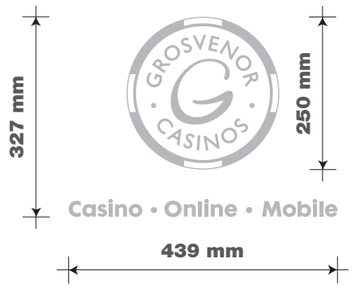


ITEM 10 (Qty 1)
BLUE LED HI LITE strip lighting.

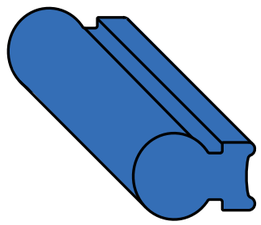

240m length approx (Subject to survey)

To 2 elevations
Car Park and Front

ITEM 11 (Qty 1)
TURQUOISE LED HI LITE strip lighting.

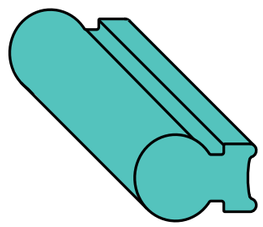

16m length approx (Subject to survey)

To 2 elevations
Car Park and Front

Casino • Online • Mobile


SHEET 6 OF 7

GROSVENOR CASINOS
BURY NEW ROAD
2 RAMSGATE STREET
MANCHESTER
M8 9SG


99960 (Rev K)
02/08/17 - SRL

ashleighsigns


Copyright : The above designs and illustrations are intended solely for, and should only be used by, those to whom this design specification is addressed. The contents are strictly private and confidential. Any form of reproduction, dissemination, copying, disclosure, modification or distribution is strictly prohibited without the prior written consent of **Ashleigh Signs Ltd** (Company Number : 1325080) whose registered address is Ashleigh House, Beckbridge Road, Normanton Industrial Estate, Normanton. WF6 1TE.

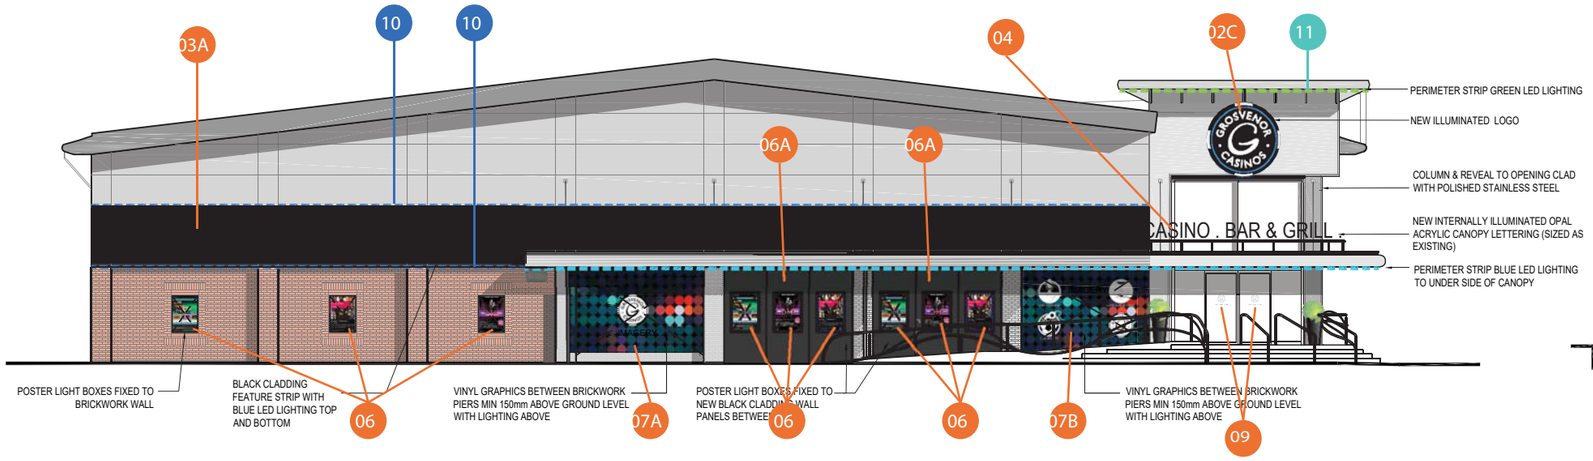


CAR PARK ELEVATION (SOUTH EAST) **Scale: 1:200.**

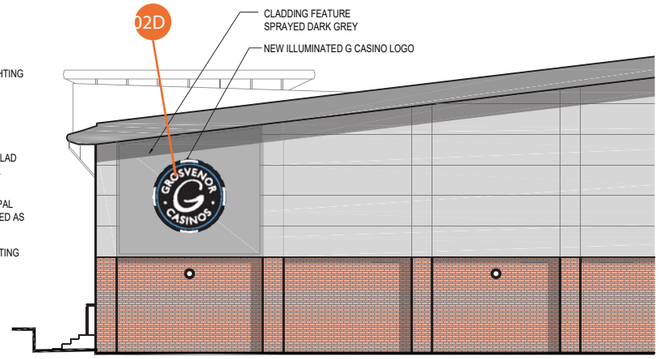

BACK ELEVATION (SOUTH EAST) **Scale: 1:200.**

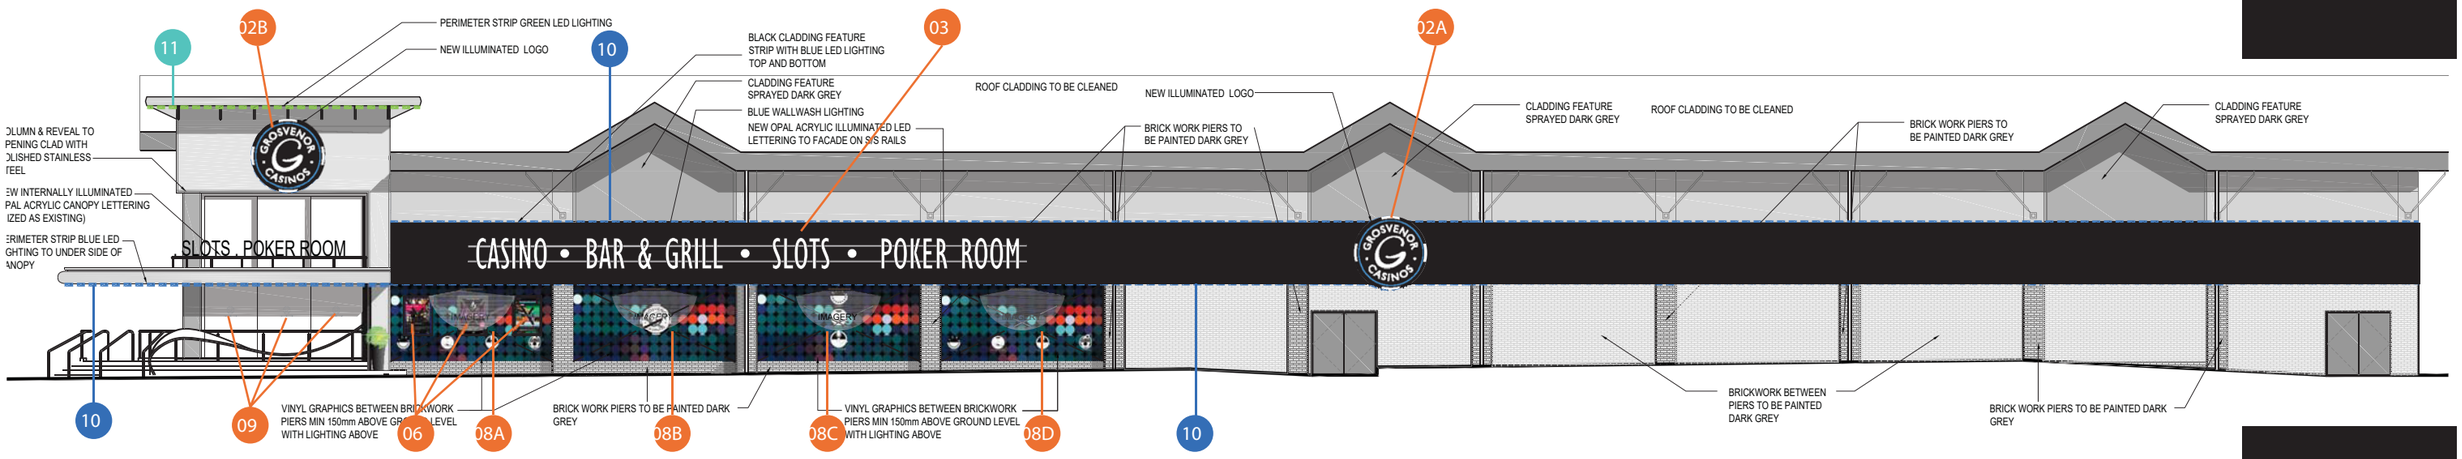

FRONT ELEVATION - BURY NEW ROAD (NORTH EAST) **Scale: 1:200.**

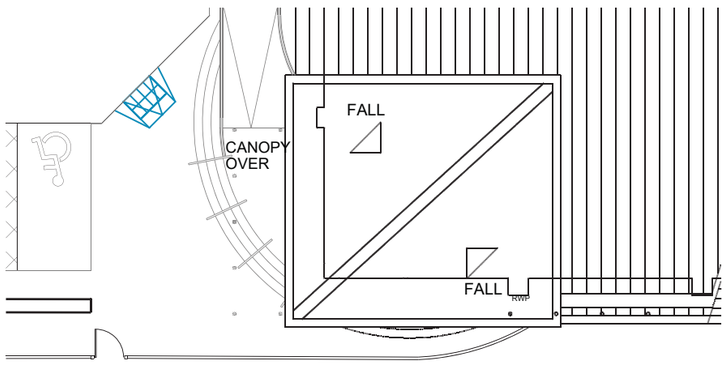

ENTRANCE PLAN Scale 1:200

Casino • Online • Mobile

SHEET 7 OF 7

GROSVENOR CASINOS
BURY NEW ROAD
2 RAMSGATE STREET
MANCHESTER
M8 9SG

99960 (Rev K)
02/08/17 - SRL

Copyright : The above designs and illustrations are intended solely for, and should only be used by, those to whom this design specification is addressed. The contents are strictly private and confidential. Any form of reproduction, dissemination, copying, disclosure, modification or distribution is strictly prohibited without the prior written consent of Ashleigh Signs Ltd (Company Number : 1325080) whose registered address is Ashleigh House, Beckbridge Road, Normanton Industrial Estate, Normanton. WF6 1TE.