
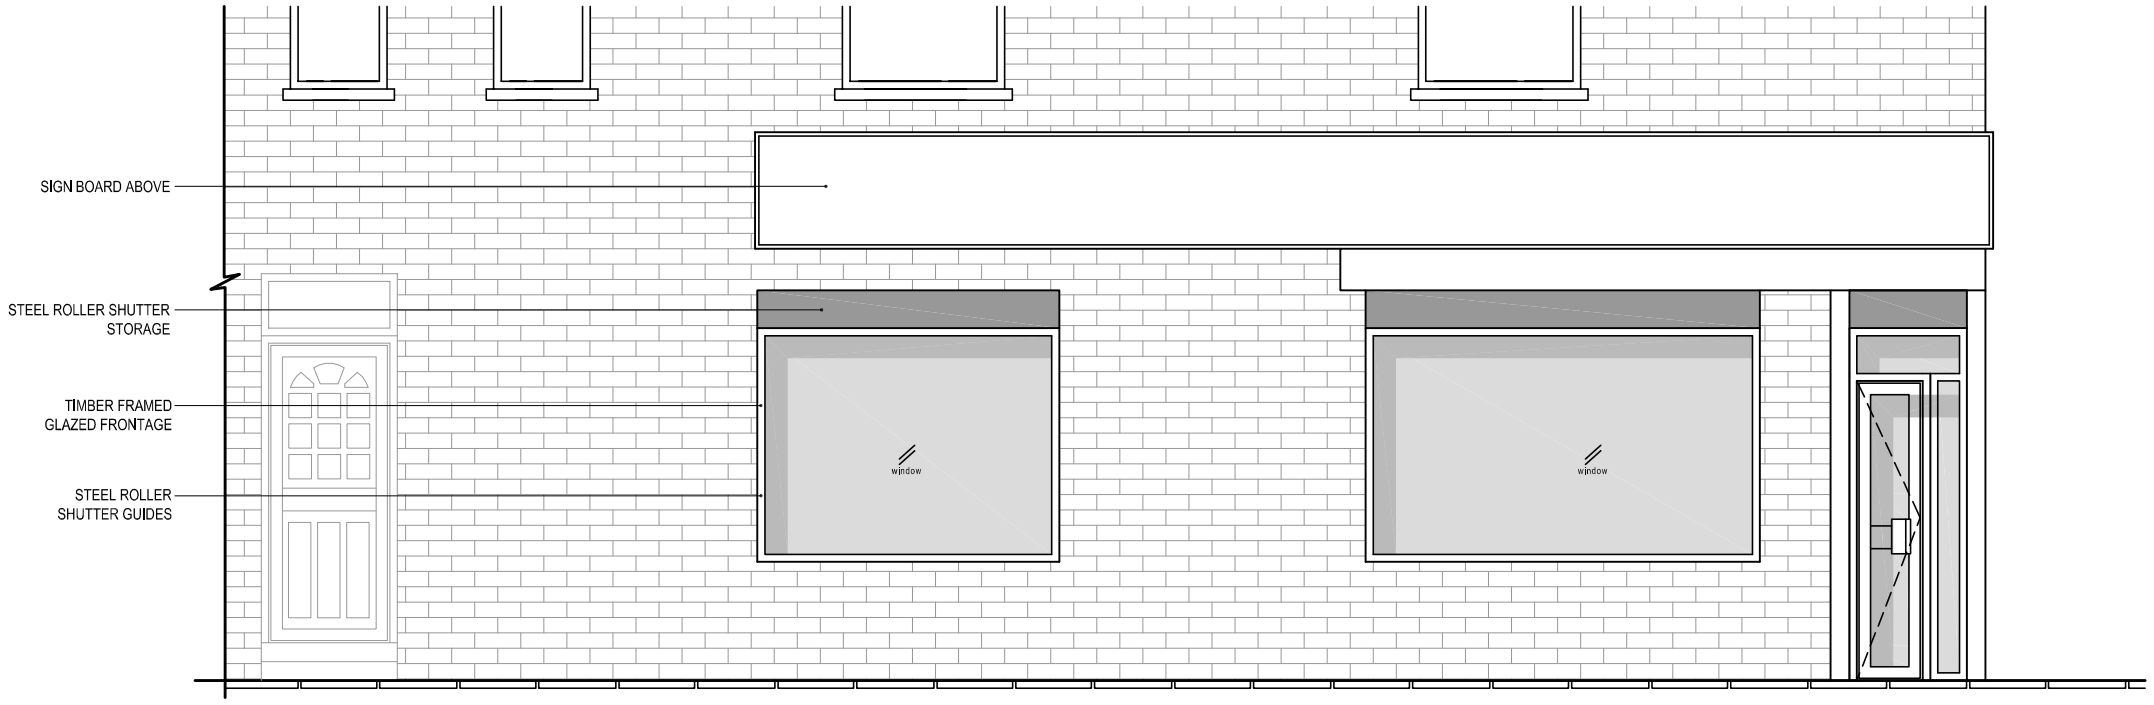


PRE-EXISTING FRONT ELEVATION
Scale 1:50

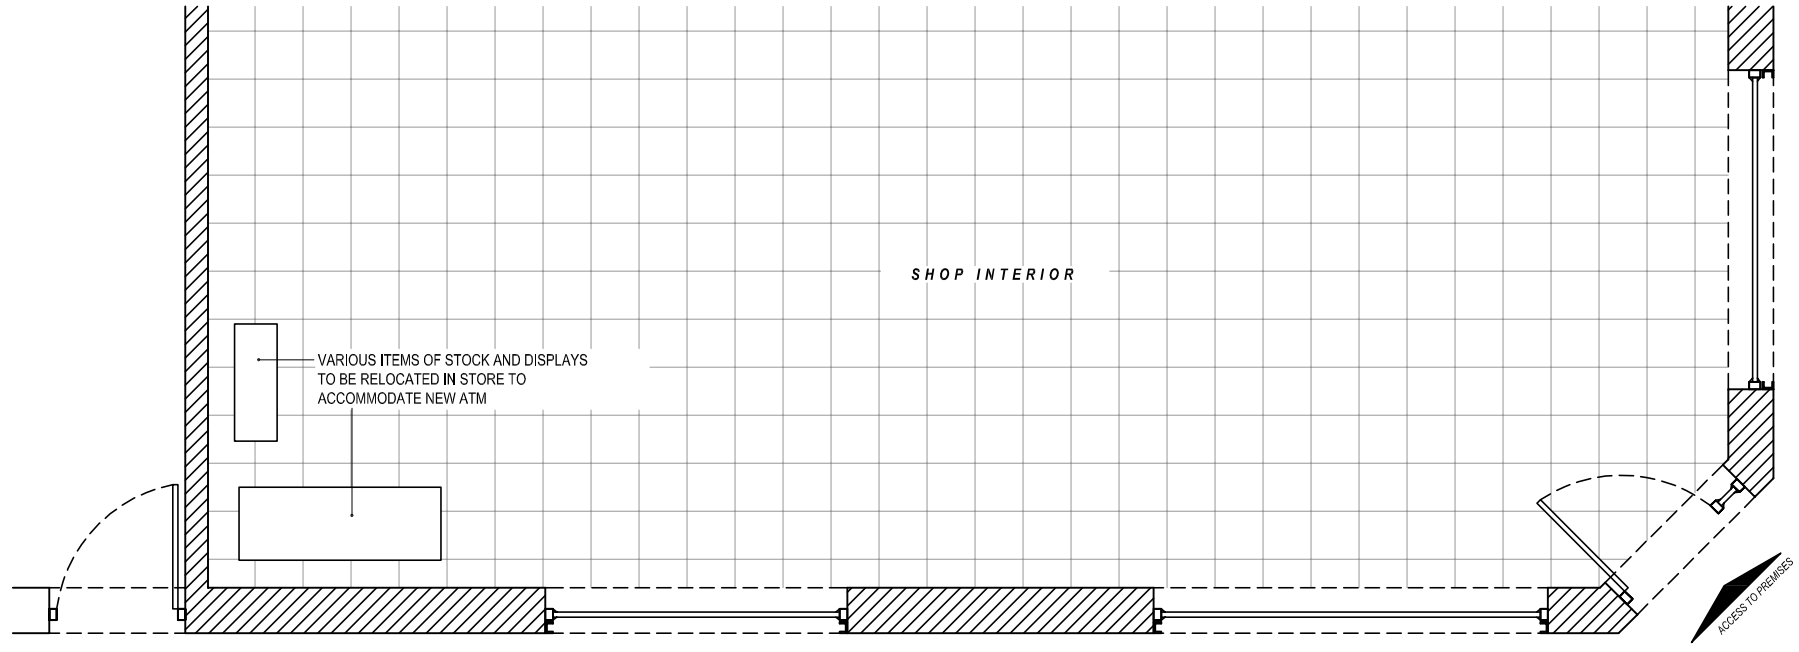

PRE-EXISTING PART PLAN
Scale 1:50

5m
4m
3m
2m
1m
0m

0m 1m 2m 3m 4m 5m

NOTE MACHINE

Date:	Comments:	By:

GENERAL NOTES:

1) All dimensions in millimeters unless otherwise stated.

Site:
SHA SUPERSTORE
357-359
Claremont Road,
Manchester,
M14 7NB

Drawing Title:
Pre-Existing Elevation and Plan

Ref:	Date:	Rev:
NM-03-2016-69-1	19-03-2016	
Scale: 1:50	Paper: A3	Date Rev: