

Notes:

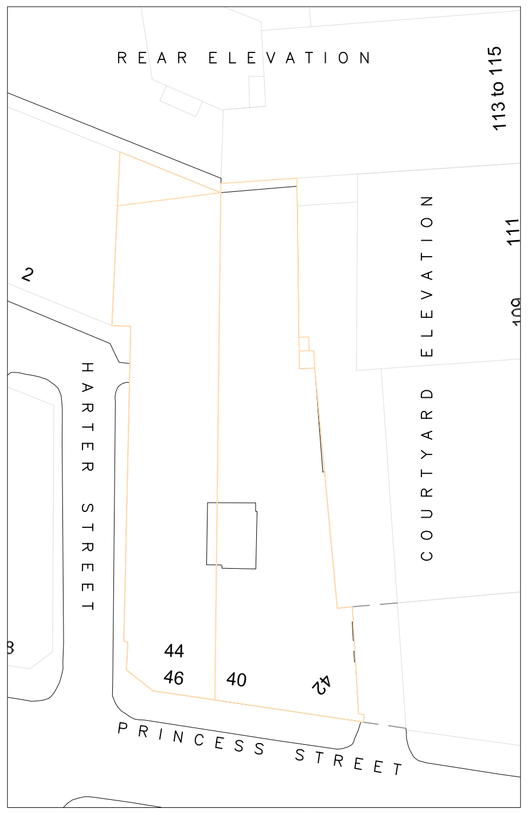


Location plan - Scale: 1:500

EXISTING NON-ORIGINAL WINDOWS TO REMAIN AS EXISTING (REFER TO WINDOW REPAIR SCHEDULE FOR REFURBISHMENT)

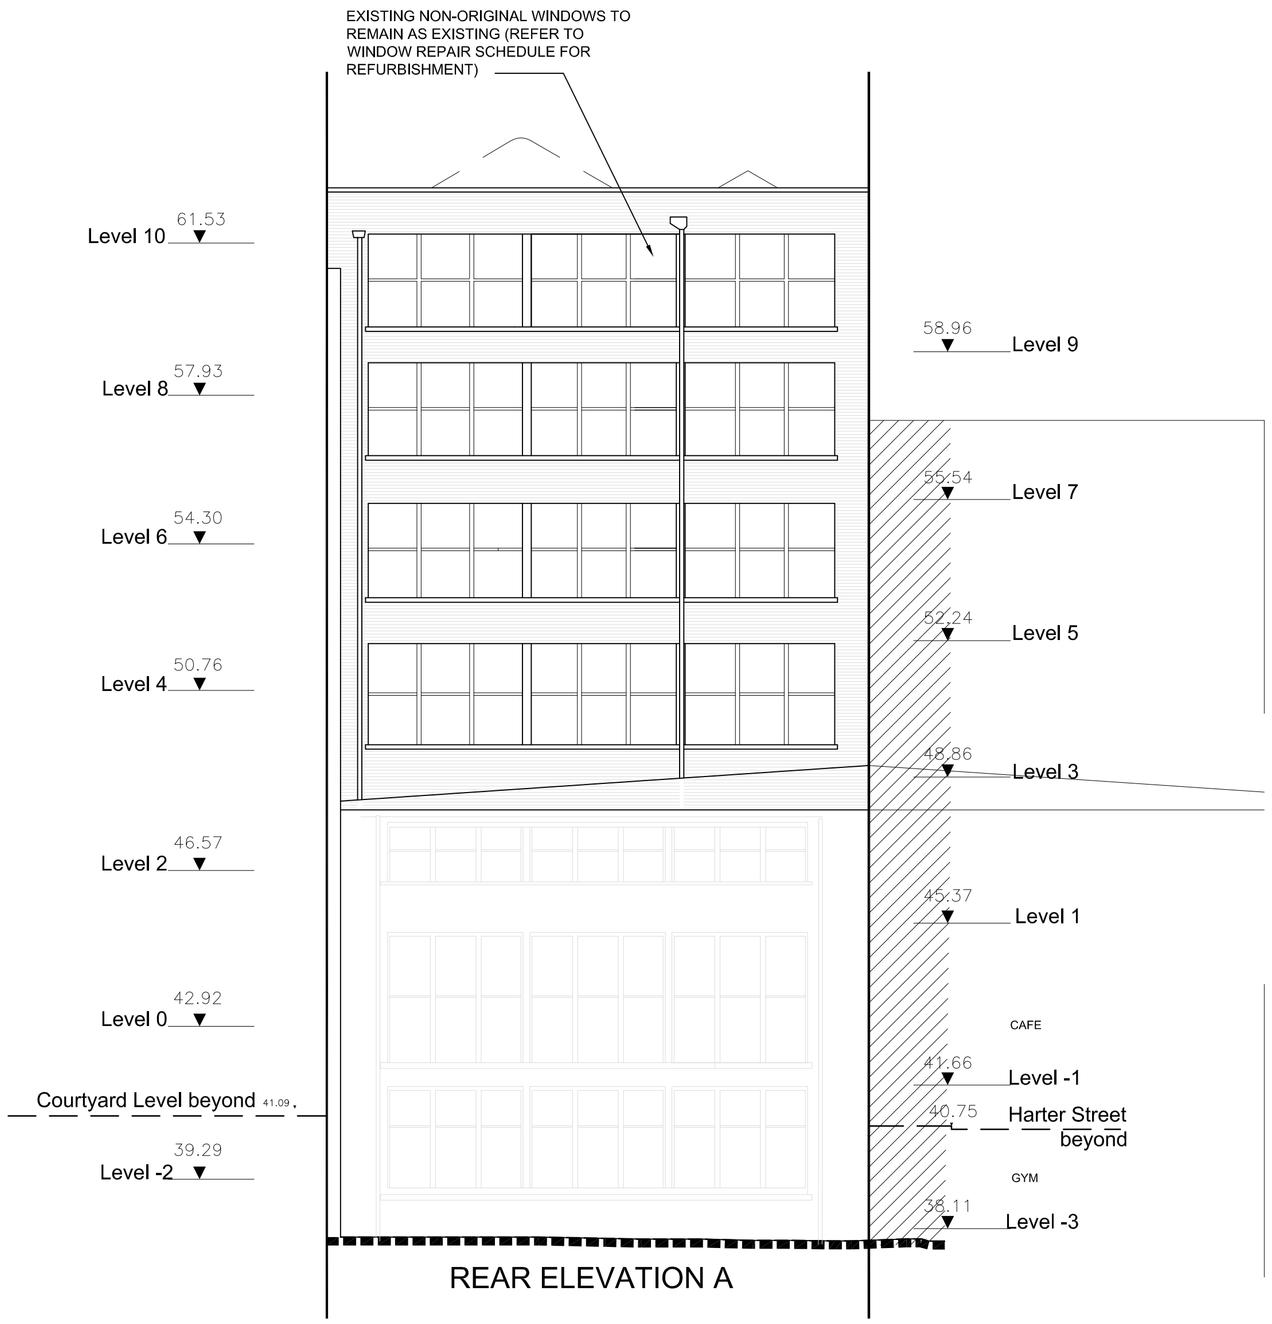

REAR ELEVATION A

NOTE: ALL EXISTING WINDOWS TO BE OVERHAULED & REPAIRED IN ACCORDANCE WITH THE WINDOW REPAIR SCHEDULE

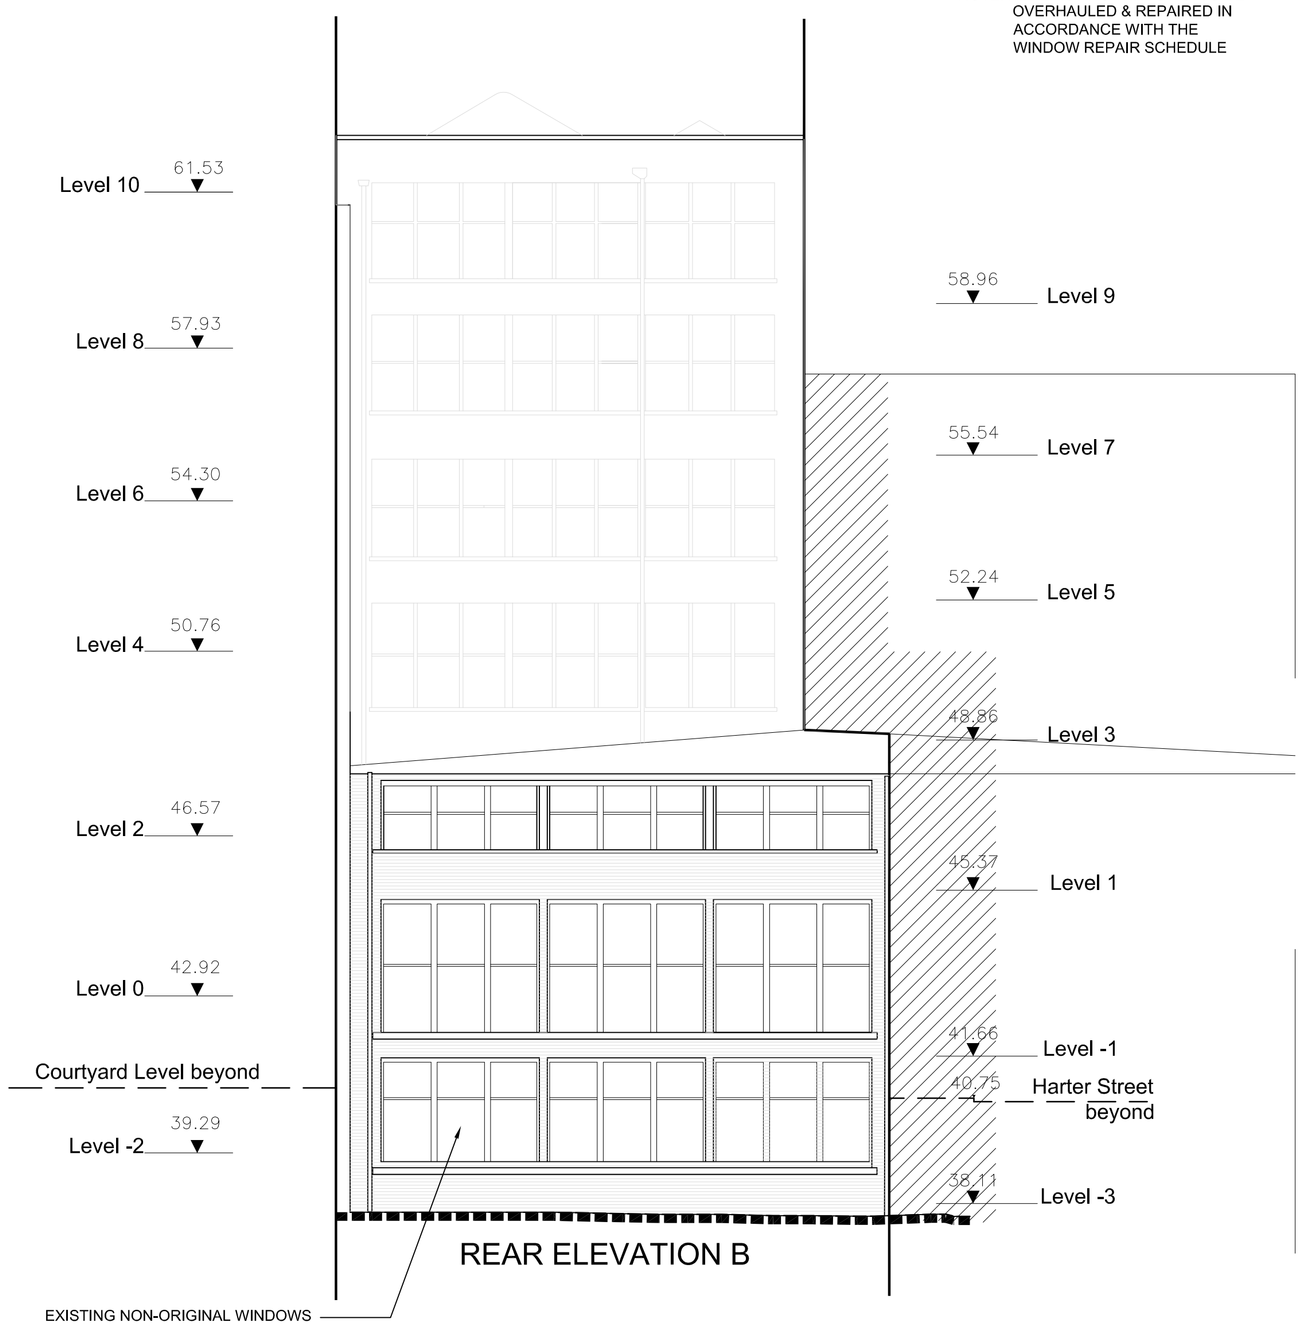

REAR ELEVATION B

EXISTING NON-ORIGINAL WINDOWS TO REMAIN AS EXISTING (REFER TO WINDOW REPAIR SCHEDULE FOR REFURBISHMENT)

44-46 PRINCESS STREET

44-46 PRINCESS STREET

10m

10m

Rev:	Date:	Details:	By:	Chk:
B	08.08.17	Annotations added	JJ	
A	10.04.17	Elevations Updated	CCH	

EngineRoom
Unit E, Bristol Court
Martlesham Heath
Betts Avenue
Ipswich IP5 3RY

PLANNING

Client / Location:
40-46 PRINCESS STREET
MANCHESTER

Drawing:
Proposed Rear Elevation
4a &4b

Scale:	Date:	Drawn:	Check:
1:100 @ A1	10.11.16	jra	

Job No:	Dwg No:	Rev:
1601008	324	B

© EngineRoom(technical) Ltd. This title block is 100mm wide at full scale.
Do not scale. Work to figured dimensions only which should be verified on site.