

Notes:

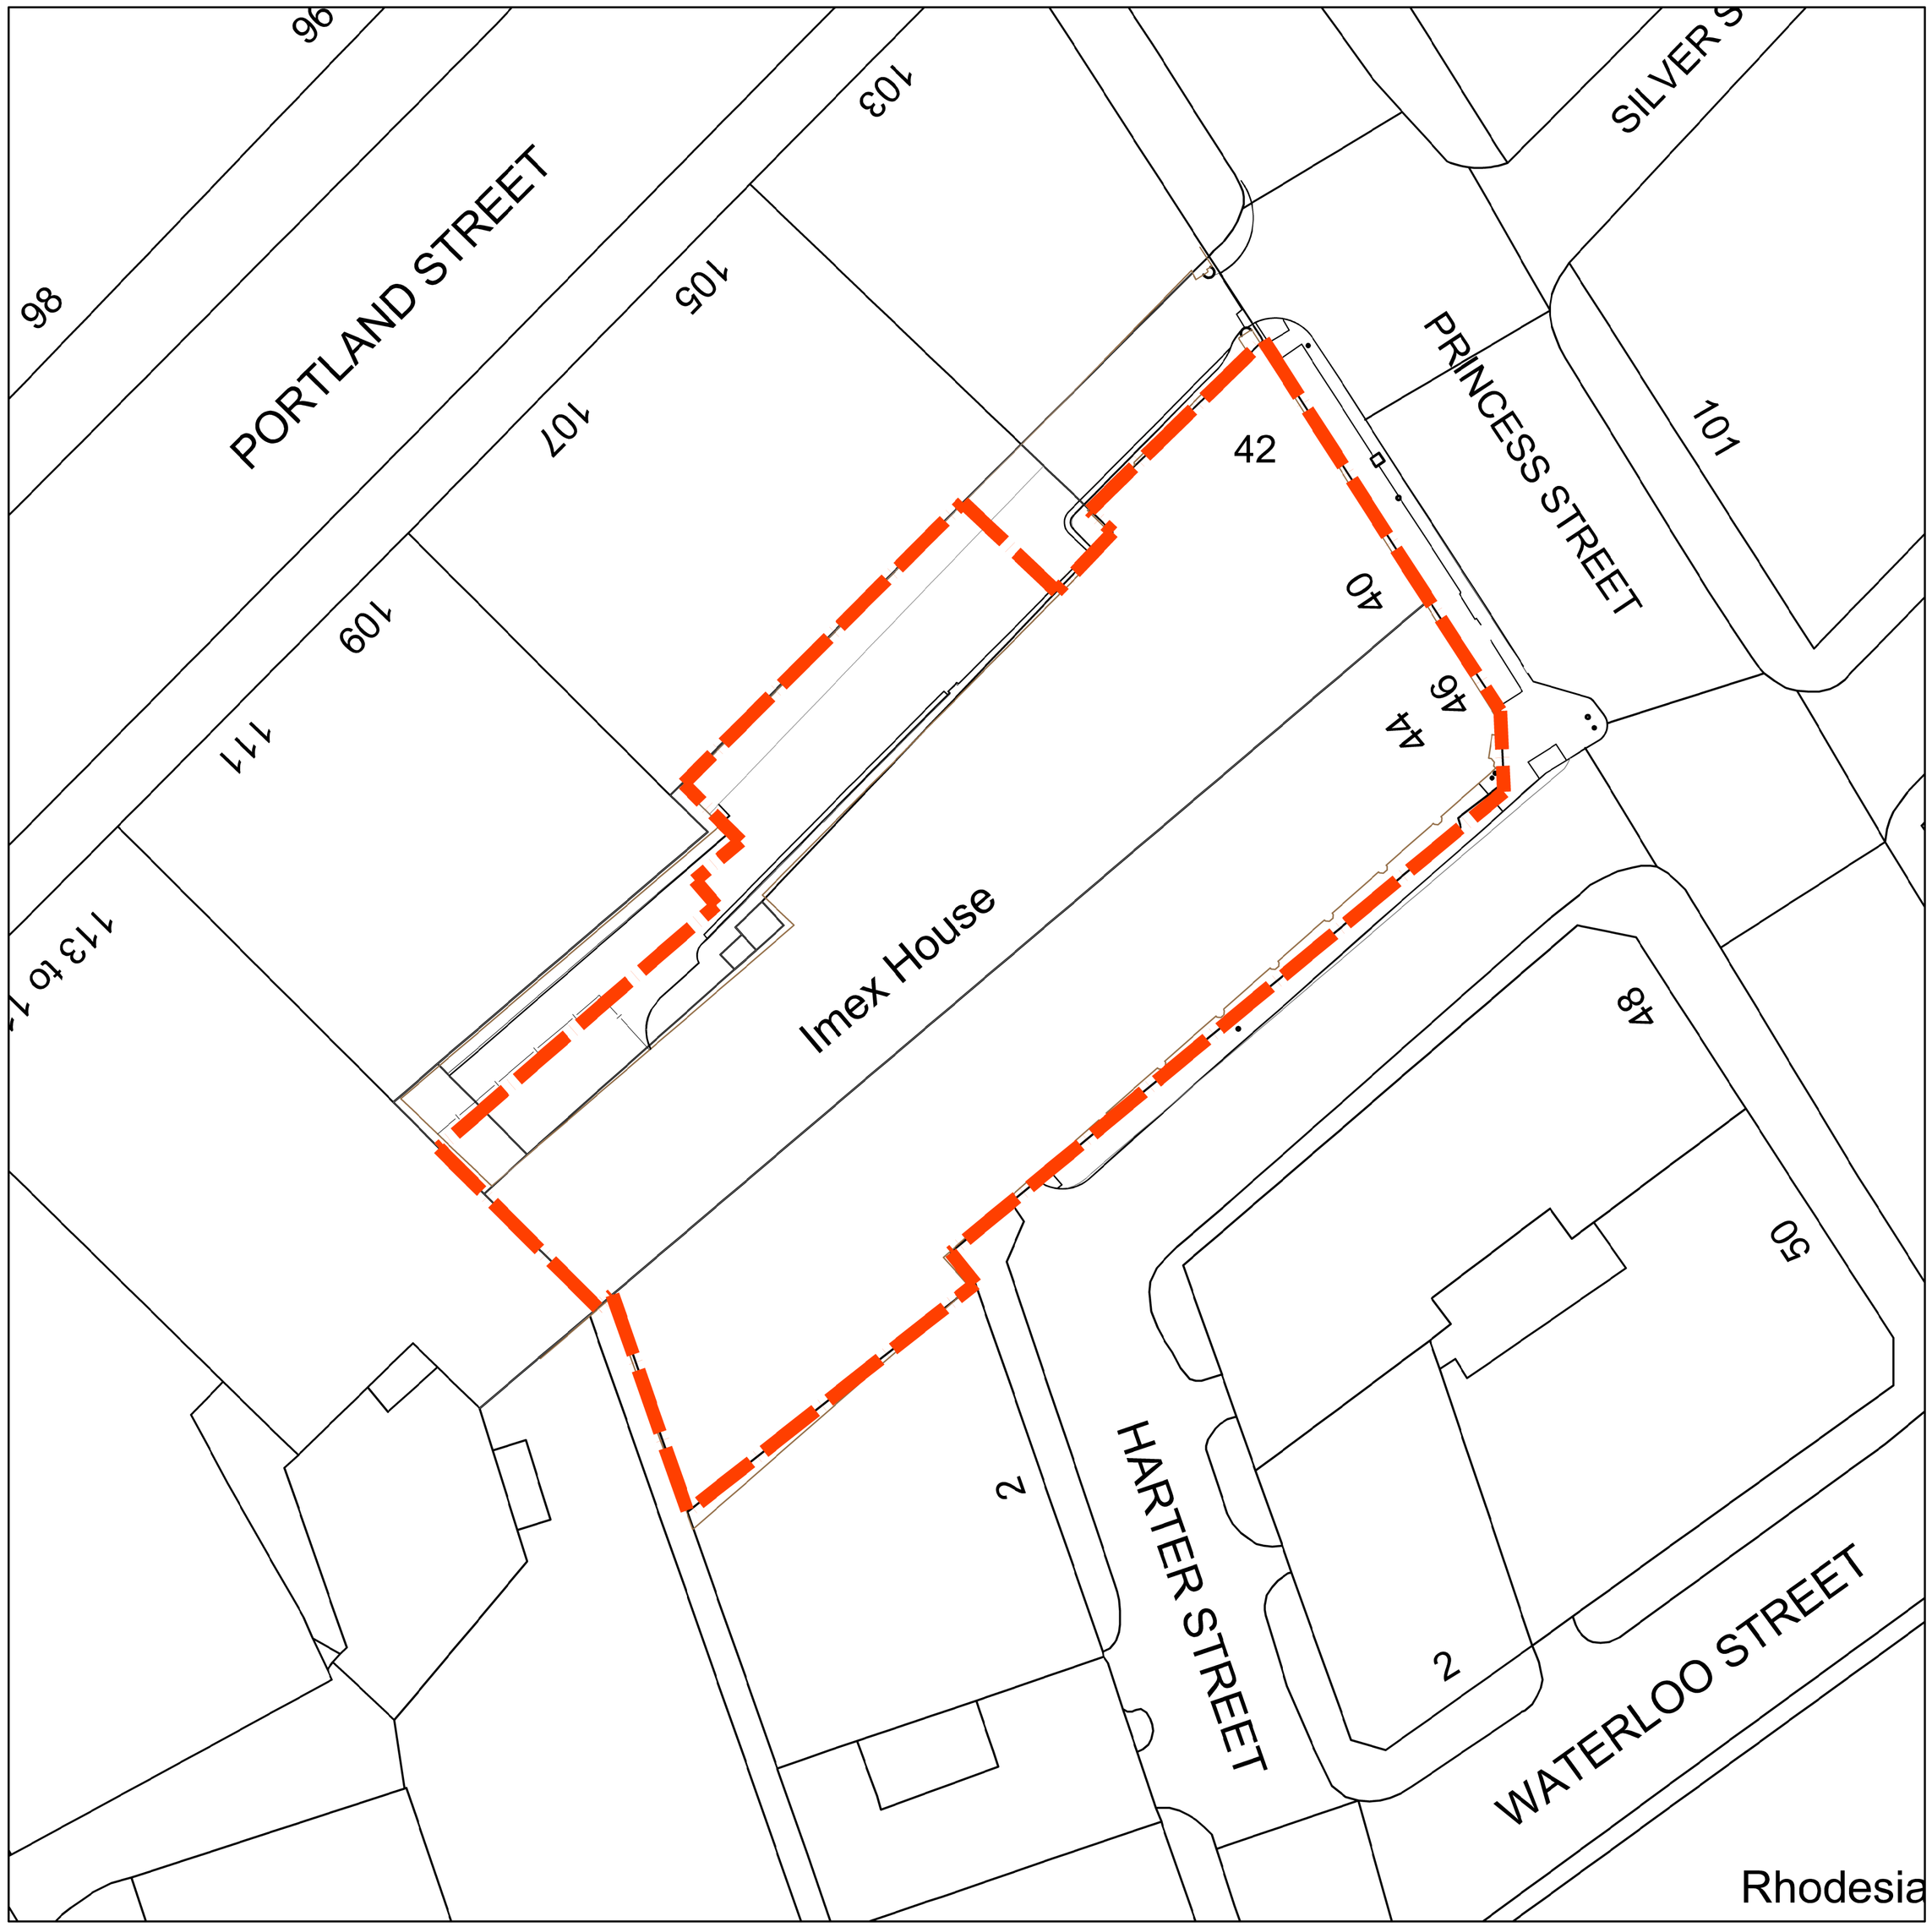

Existing Site Plan

1:200 @ A1

0 2 4 6 8 10 m

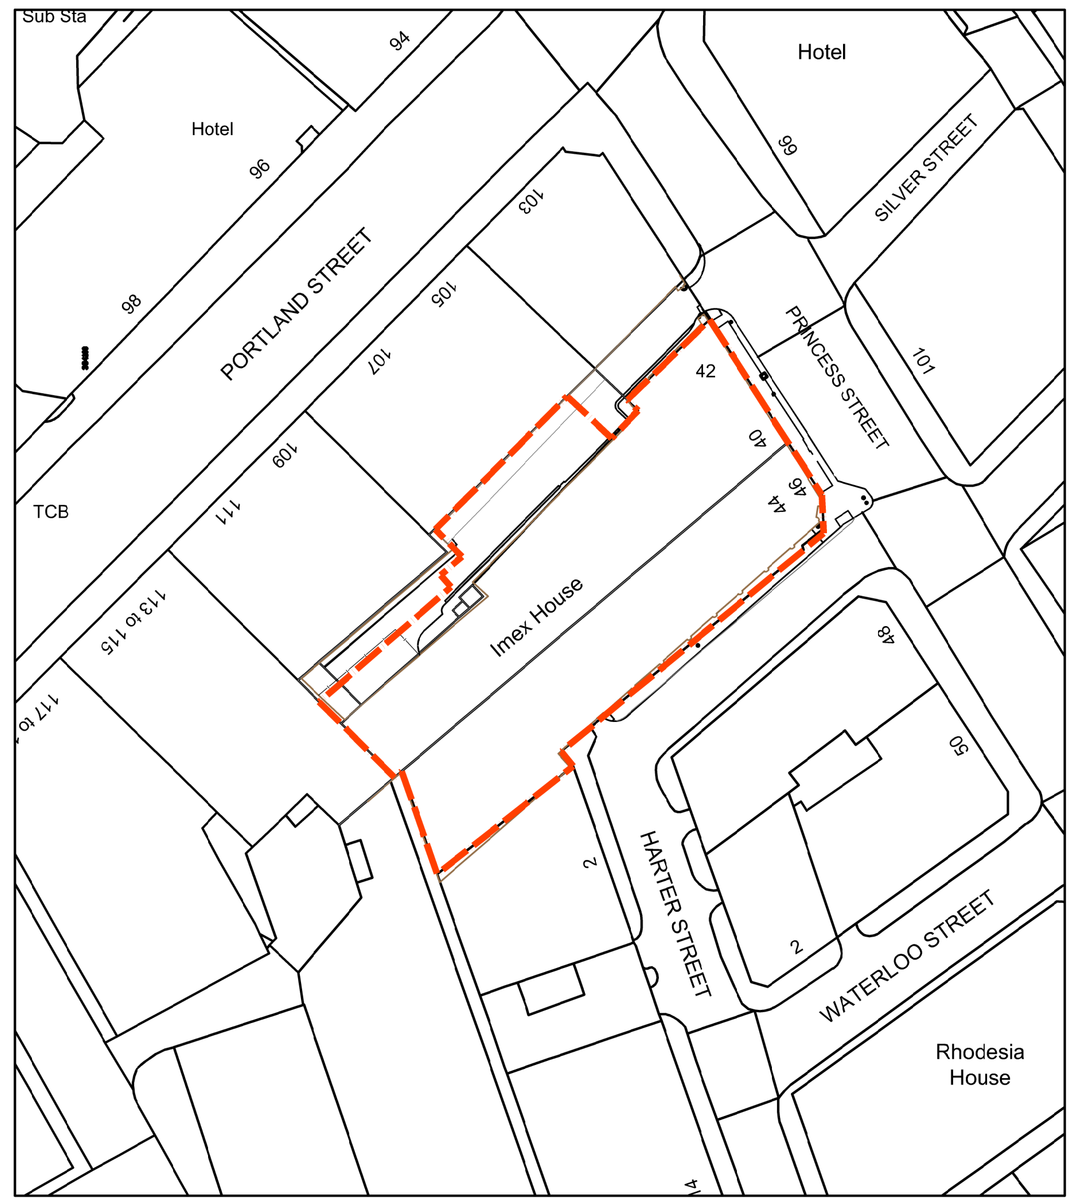

Existing Location Plan

1:500 @ A1

0 10 20 30 40 50 m

Rev:	Date:	Details:	By:	Chk:

EngineRoom
Unit E, Bristol Court
Martlesham Heath
Betts Avenue
Ipswich IP5 3RY

PLANNING

Client / Location:

40-46 PRINCESS STREET
MANCHESTER

Drawing:

Existing Location and Site Plan

Scale:	Date:	Drawn:	Check:
As Shown	09.11.16	EJW	

Job No:	Dwg No:	Rev:
1601008	100	

© EngineRoom(technical) Ltd. This title block is 100mm wide at full scale.

Do not scale. Work to figured dimensions only which should be verified on site.