



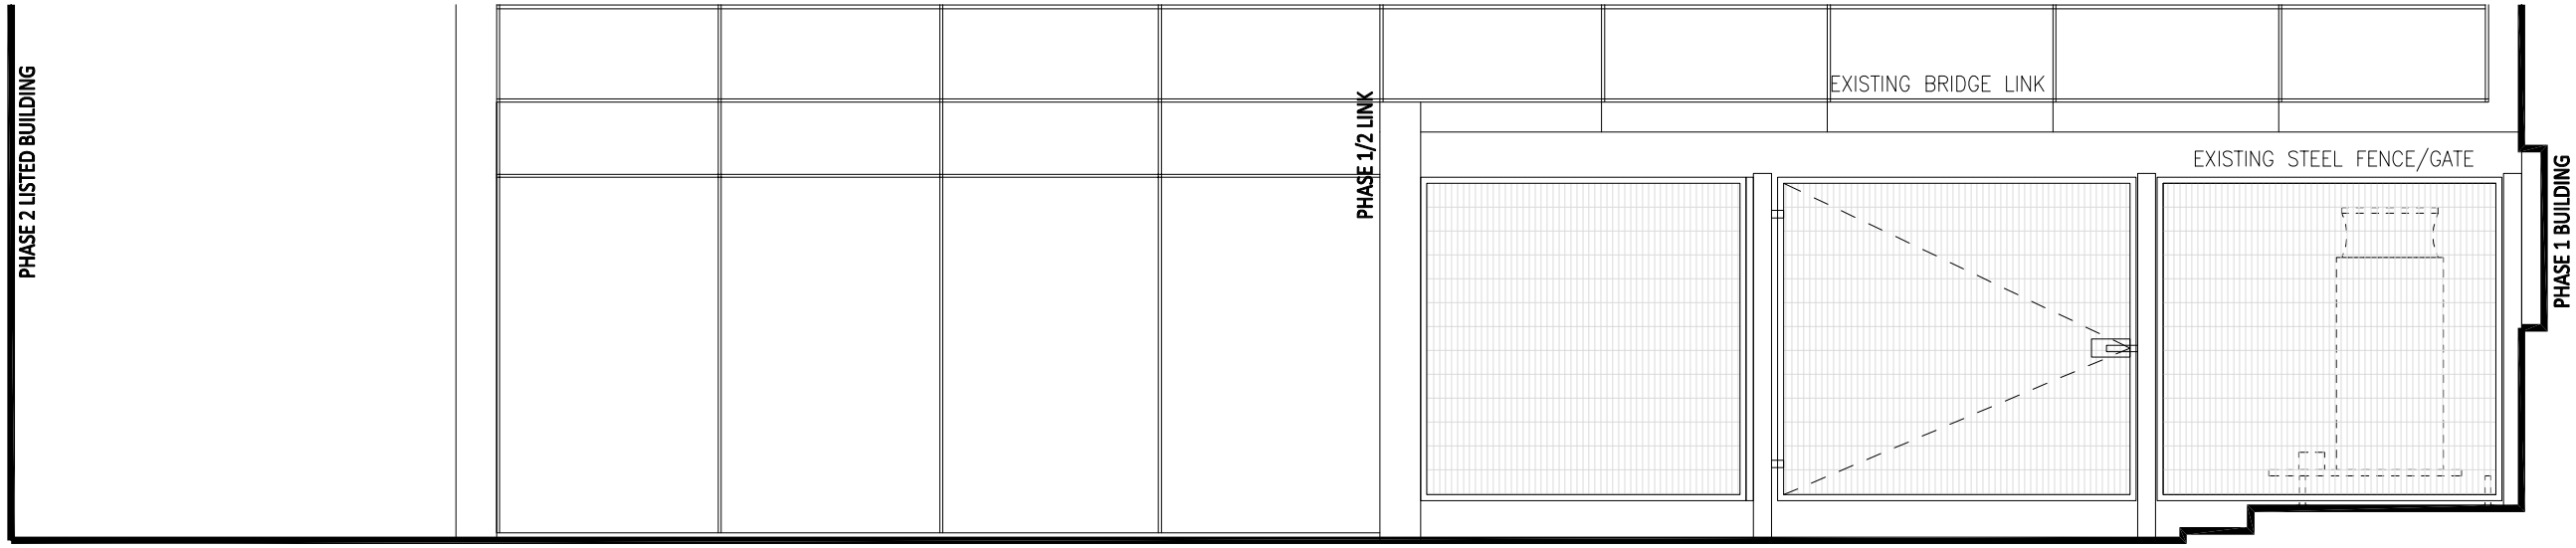


Indicative image of proposed guarding


Elevation 1 (Rochdale Road)

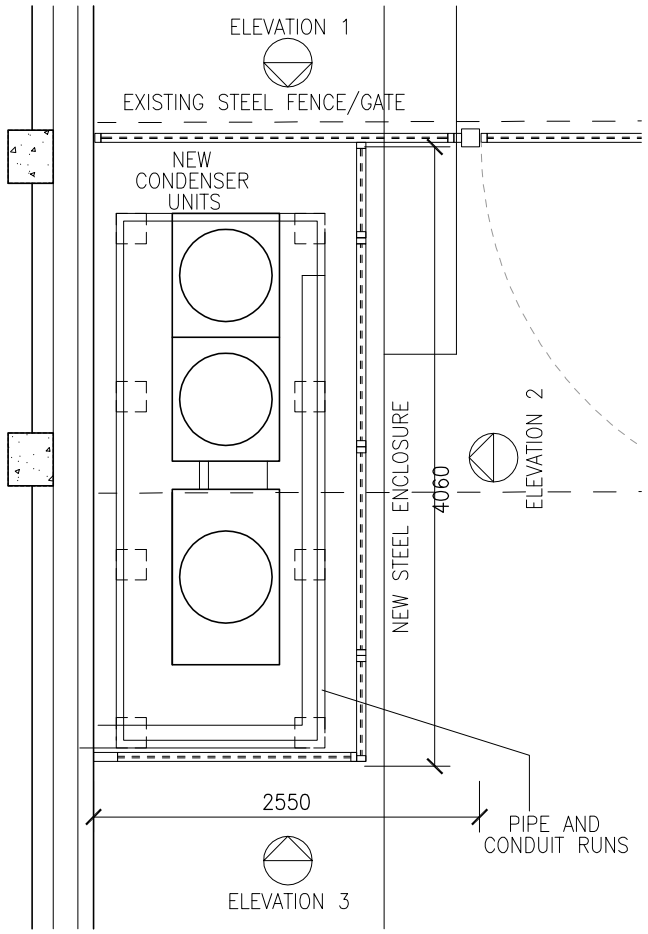

Plan 1:50

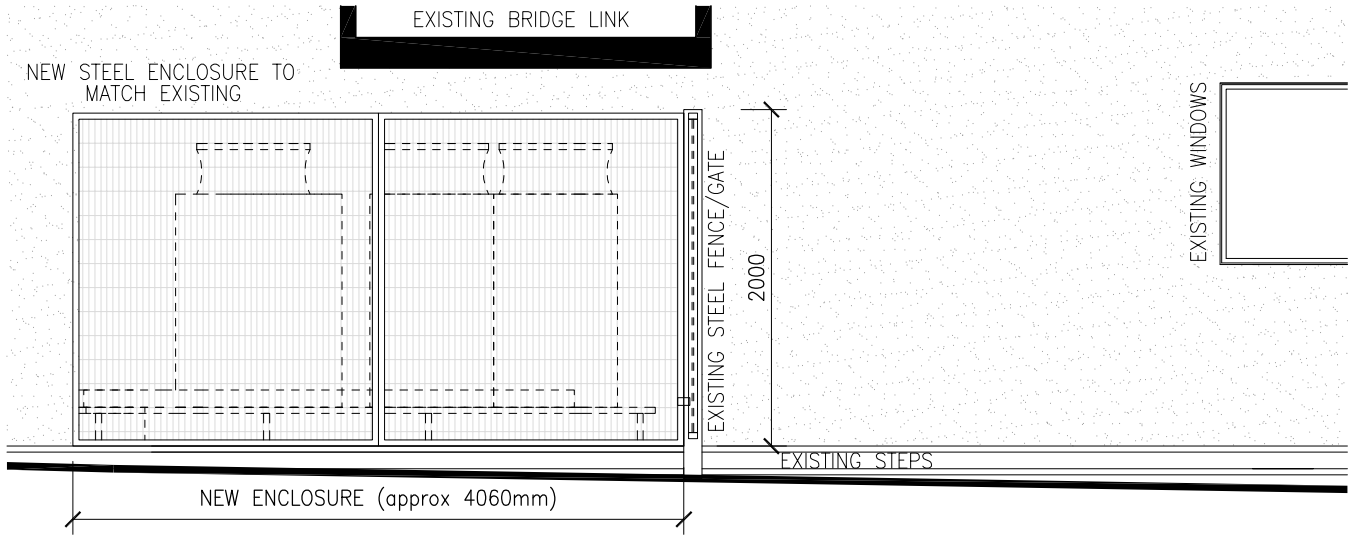

Elevation 2

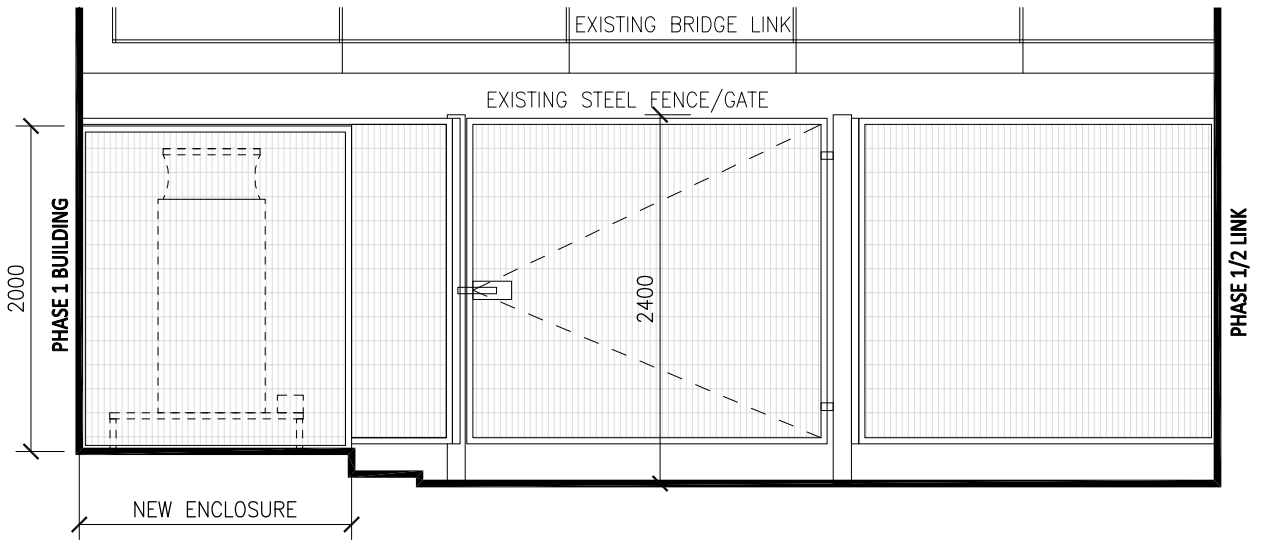

Elevation 3

Site Plan 1:250

0 500 1000 1500 2000 3 5 10

davenport architecture Education | Residential | Commercial | Leisure | Master Planning Mere House, Brook Street, Knutsford, Cheshire, WA16 8GP Tel: 01565 360419	Project Title The Manchester College, Harpurhey Condenser Unit Compound	Drawing Title Proposed plans and elevations	Rev		Date	Scale 1:50	Job Number 2016-003	First Issue 12/04/17 / Checked -
						Sheet A3 / Author JD	Drawing Number 802	Revision B