

Notes

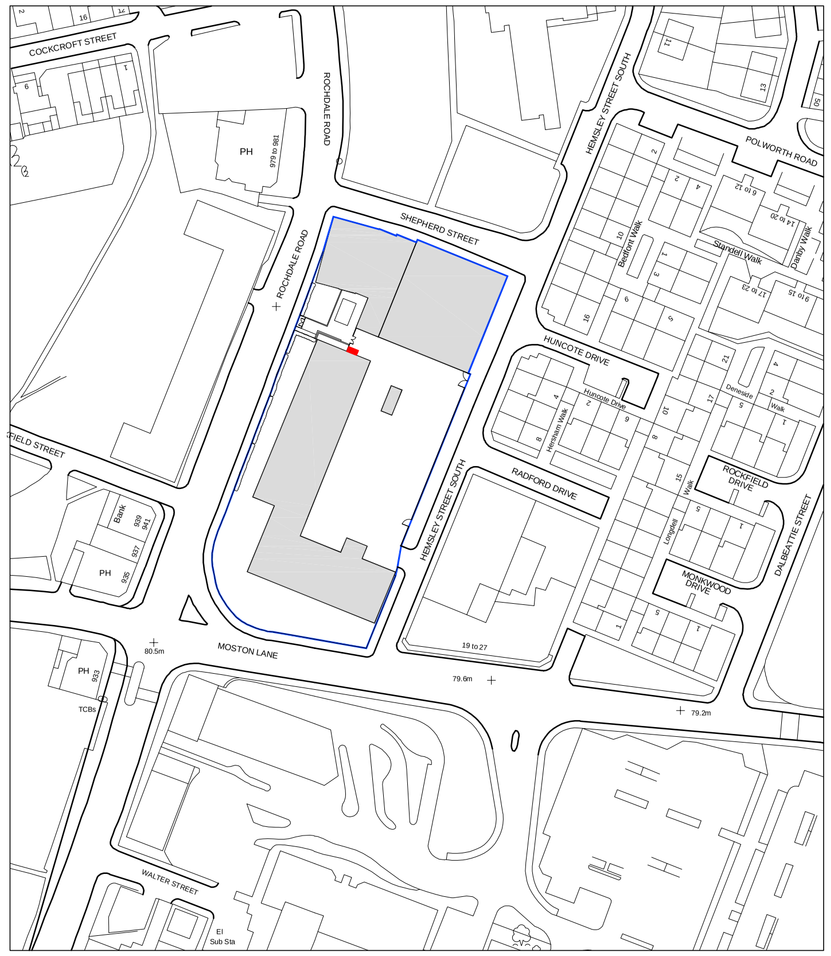


Site location plan (1:1250)



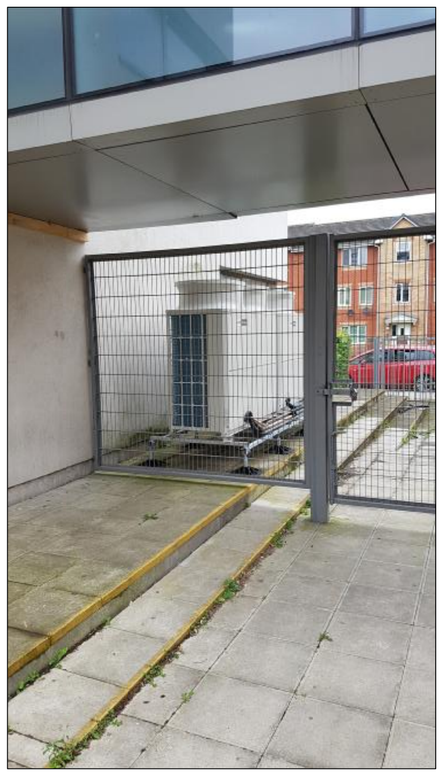

Installed Condensing Units

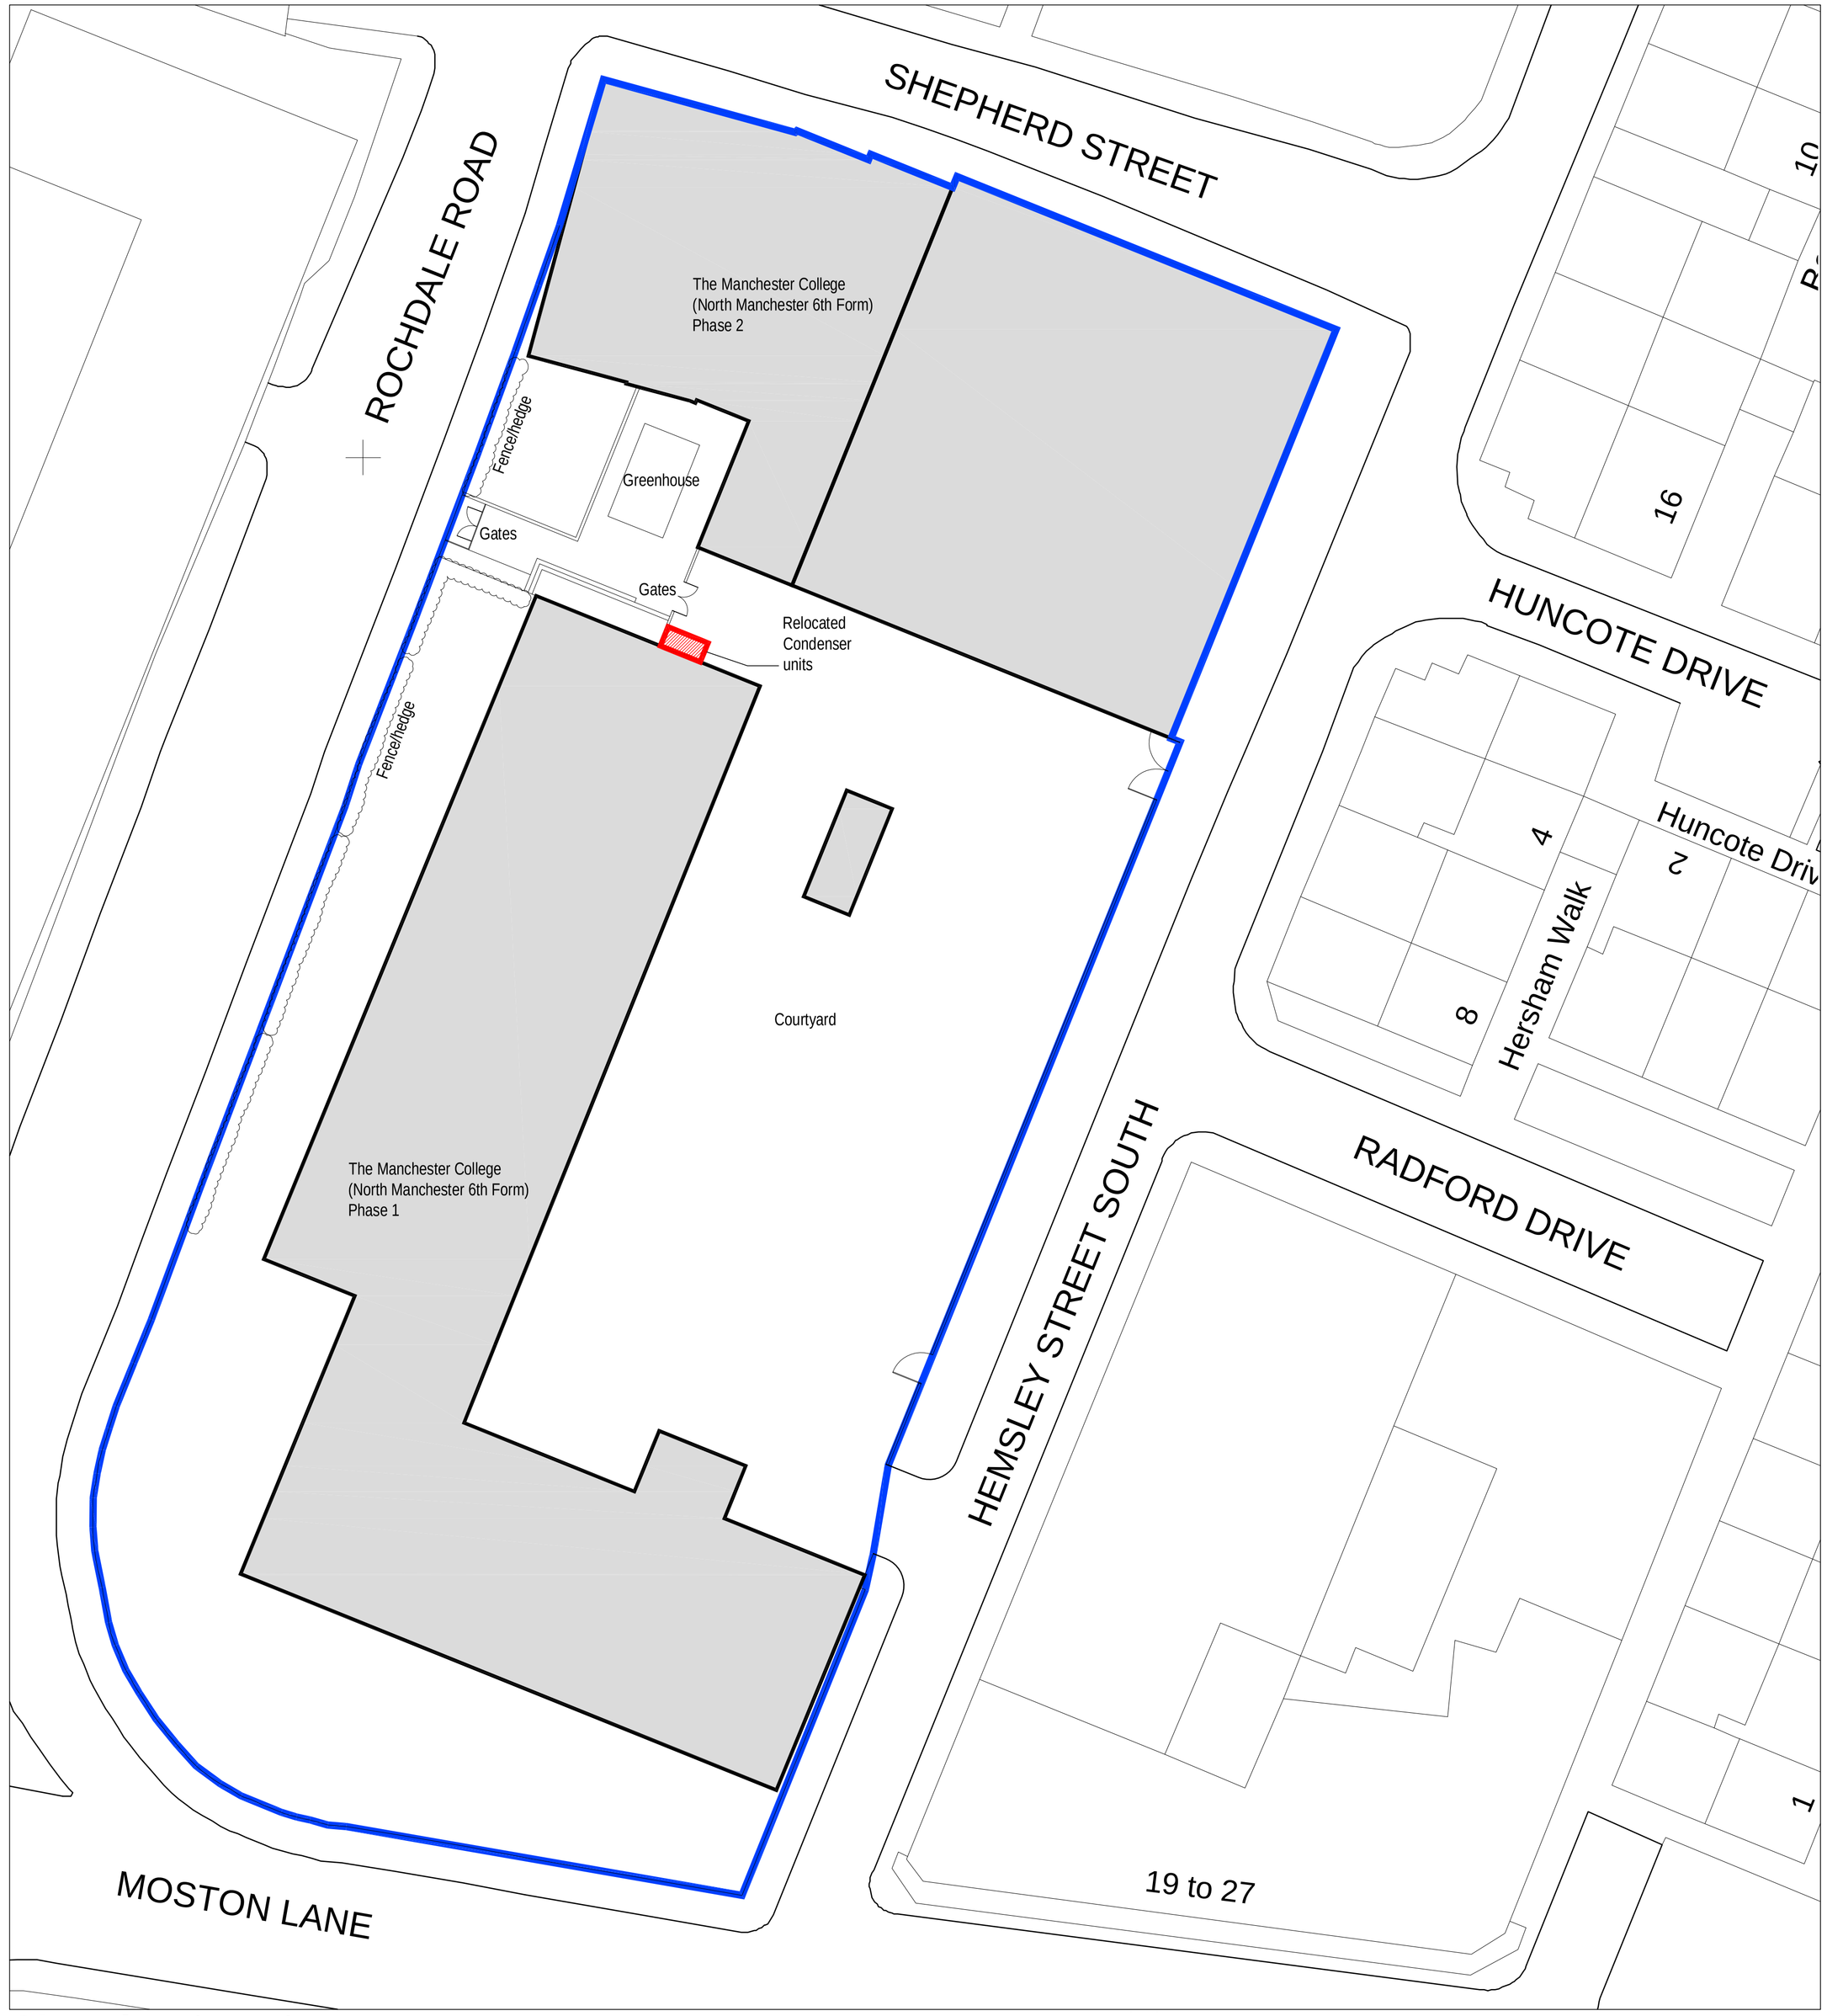

Site plan (1:250)

N

PLANNING

davenport architecture
Education | Residential | Commercial | Leisure | Master Planning
Mere House, Brook Street, Knutsford, Cheshire, WA16 8GP
Tel: 01565 360419

Project Title

TMC Harpurhey Campus
Proposed Alterations

Drawing Title

External Condenser Units
Proposed site plan

Scale		Author
Shown	A1	JD
Job Number	Checked	First Issue
2016-003		12/04/17
Drawing Number		Revision
800		B