

North Elevation, Orangery (scale 1:100)

Key to Render Repairs


- remove detaching areas of render back to existing brickwork and build up new render finishes as NBS M20/310A
- skim finish existing render where surface eroded as NBS M20/310B
- hack off existing areas of hollow render back to existing brickwork and build up new finishes as NBS M20/310A

All rendered areas to be redecorated as NBS M60/195C including those where no render repairs are deemed necessary. Repairs to mouldings in the render to be as NBS M20/350.


For details of masonry repairs refer to NBS Section C41




East Elevation, Orangery (scale 1:100)

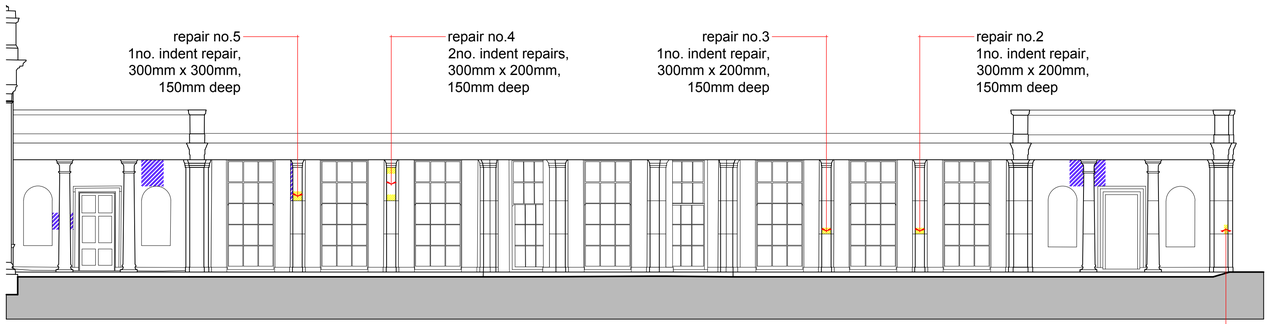

South Elevation, Orangery (scale 1:100)

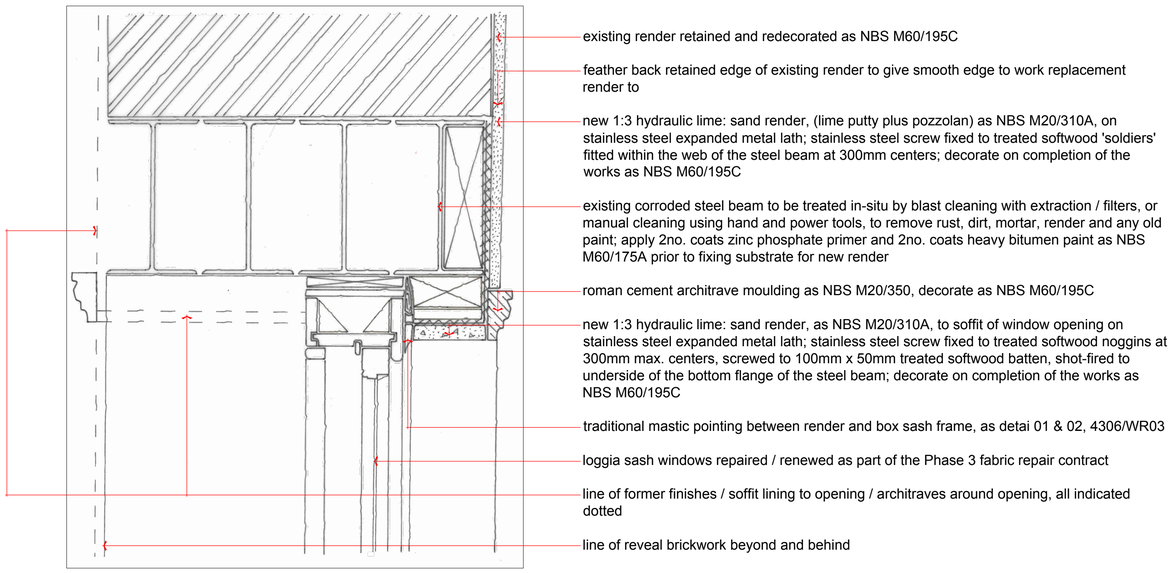

Detail of Render Repairs Over Corroding Steel Beam (scale 1:5)

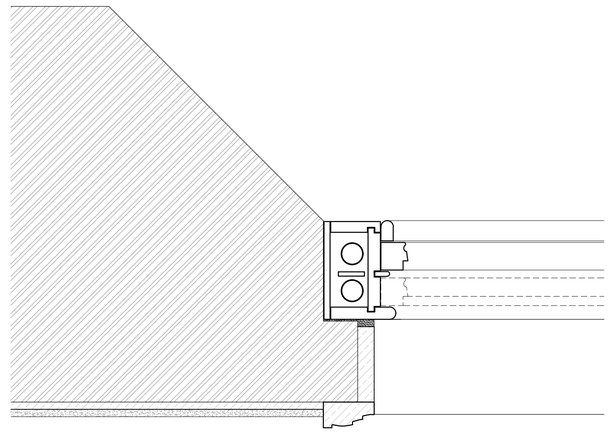

Plan Detail of Loggia Architrave Moulding (scale 1:5)

Contract
DH43906: Heaton Hall Phase 4

Client Manchester City Council C.T.S.

Building / Structure Heaton Hall and Orangery

Extent of Repair Works to Render and Stone

Drawing No. EE02

Scale various @ A1

Contract No. 4306

Drawn LH

Date Dec 2016

Revision -

LLOYD EVANS PRICHARD
Boardwalk, 21 Little Peter Street, Manchester, M15 4PS
Tel: 0161-834 6251, Web: www.lep-architects.co.uk