
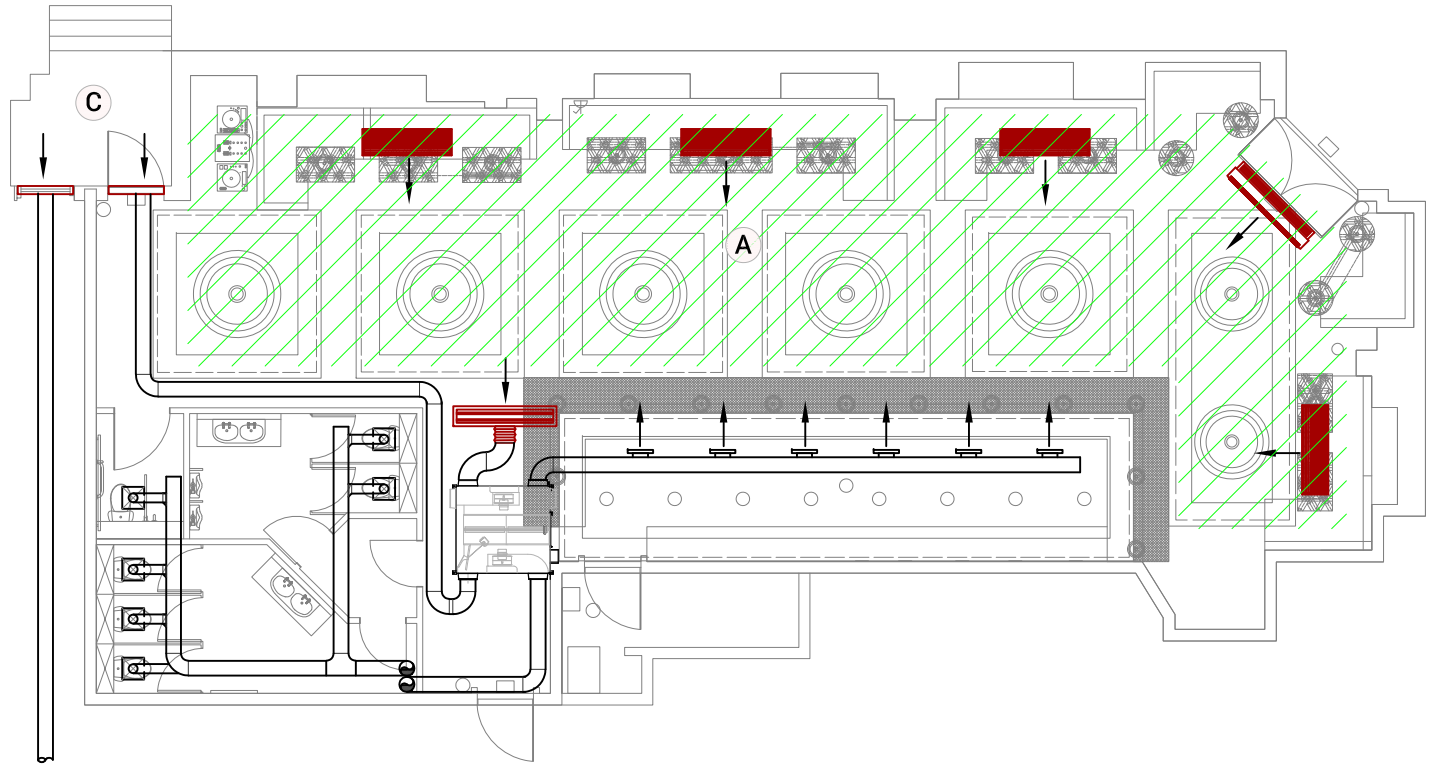



GROUND FLOOR PLAN

GROUND FLOOR

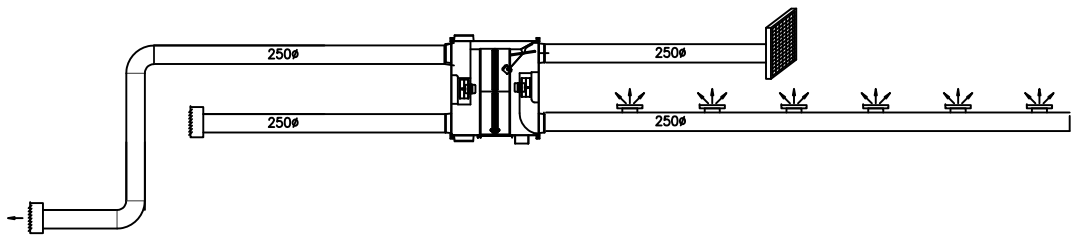

VENTILATION SCHEMATIC

MITSUBISHI LGH150RVX-E HEAT EXCHANGER

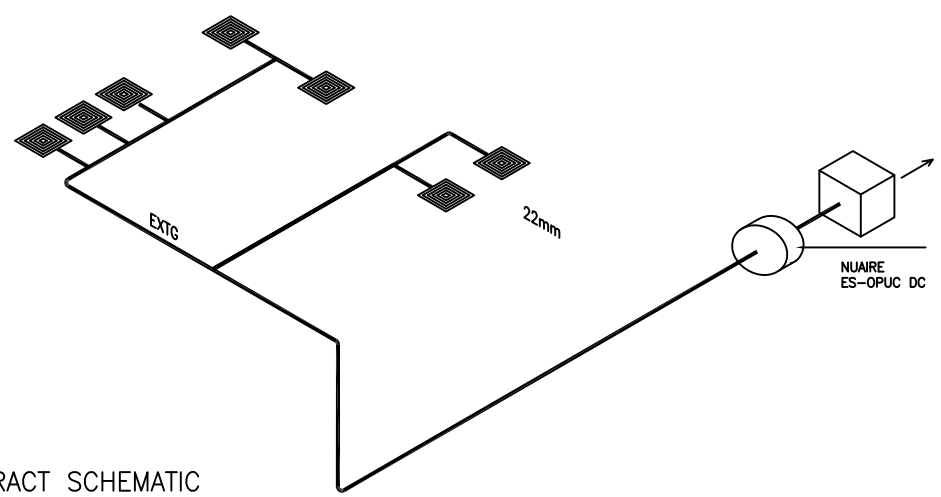

TOILET EXTRACT SCHEMATIC

SCHEMATIC



PROPOSED EXTERNAL EXTRACT GRILLE LOCATION

NO CHANGE TO EXISTING

General Drawing Notes:

1. This drawing is subject to copyright and is not to be reproduced in part or whole without approval.
2. This drawing and all associated documentation has been produced exclusively for the use of Air Bus and Martin P Mulryan & Associates (MMA Engineers) accept no responsibility for use by any third parties.
3. Do not scale from this drawing - check all dimensions onsite.
4. This drawing shows design intent only. The contractor must produce fully dimensioned and coordinated installation/working drawings for review and acceptance prior to any ordering or installation of equipment.
5. This drawing shall be read in conjunction with the project specification(s) and all other contract documentation. Any discrepancies identified on this drawing must be reported to the Consulting Building Services Engineer (CBSE) immediately.

Particular Drawing Notes:

A INTERNAL DETAILS TO BE DETAILED IN DETAILED DESIGN BY MMA. INCLUDING DUCTED CEILING MOUNTED AIR CONDITIONING LOCATIONS, OVER DOOR HEATERS AND DUTIES.

B EXTERNAL GRILLE LOCATION TO BE REUTILISED FOR NEW EXTRACT AIR, NO VISIBLE EXTERNAL ALTERATIONS.

C MECHANICAL SUPPLY AIR ROUTE TO UNIT.

NOTE: ANY ATTENUATION REQUIREMENTS FOR VENTILATION DUCTS TO BE SPECIFIED BY ACOUSTIC CONSULTANT.

Rev.	Date:	Status/Amendments:	By:
P1	17.11.16	PLANNING ISSUE.	L.M.

PLANNING

Building Services Design:

MMA Consulting Engineers

web: mmaengineers.co.uk
email: cad@mmaengineers.co.uk
London: +44 (0) 0207 193 3021
Manchester: +44 (0) 0161 476 6444

Client:

ROC & RYE LTD.

Project:

ROC & RYE
60 SPRING GARDENS
MANCHESTER

Drawing Title:

PLANNING SUBMISSION
VENTILATION DETAILS

Drawn By:	Checked By:	Cad By:
L.M.	P.M.	M.K.
Scale:	Paper Size:	Date Created:
1:50	A1	11.11.2016
Drawing Number:		Drawing Revision:
5019-XX-ZZ-MEPH-M-02		P1