


This drawing is the copyright of Street Eite Associates Limited.
Do not scale from drawings. All dimensions and levels to be checked on site prior to commencement of work or manufacture of items. Notify SEA of any discrepancies.
This drawing to be read in conjunction with specifications, specialist drawings and any bill of quantities.
The Contractor is to comply with all relevant statutory legislation whether or not specifically stated on these drawings.

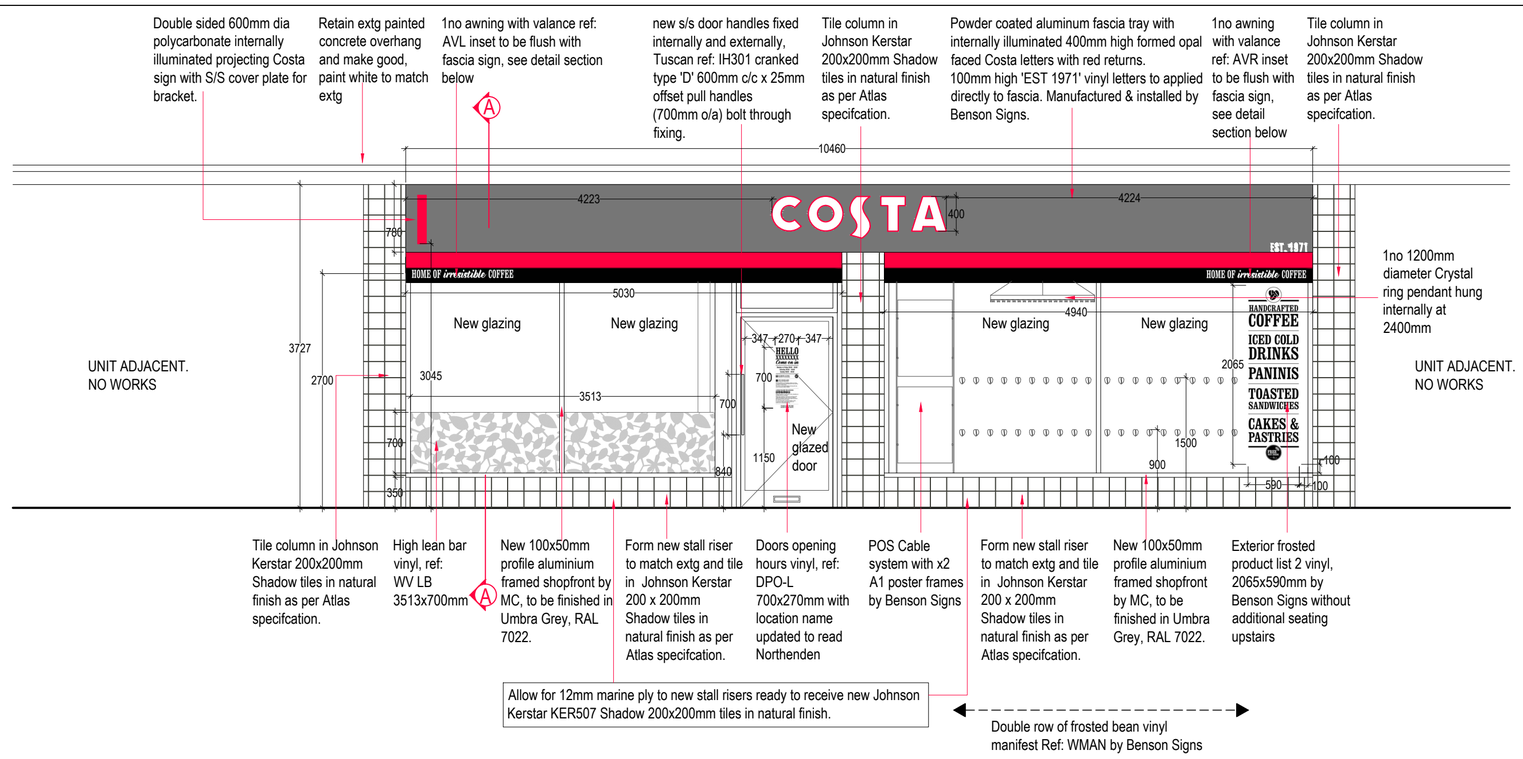

PROPOSED FRONT ELEVATION SCALE 1:50

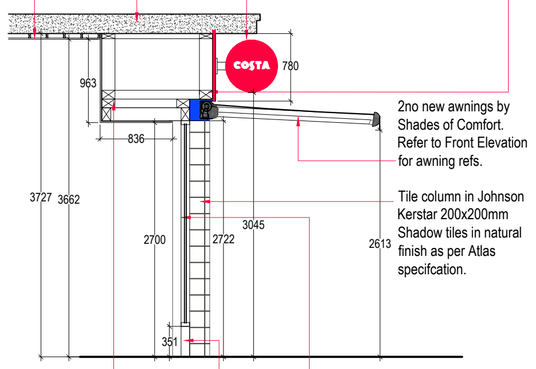

PROPOSED SECTION A-A SCALE 1:50

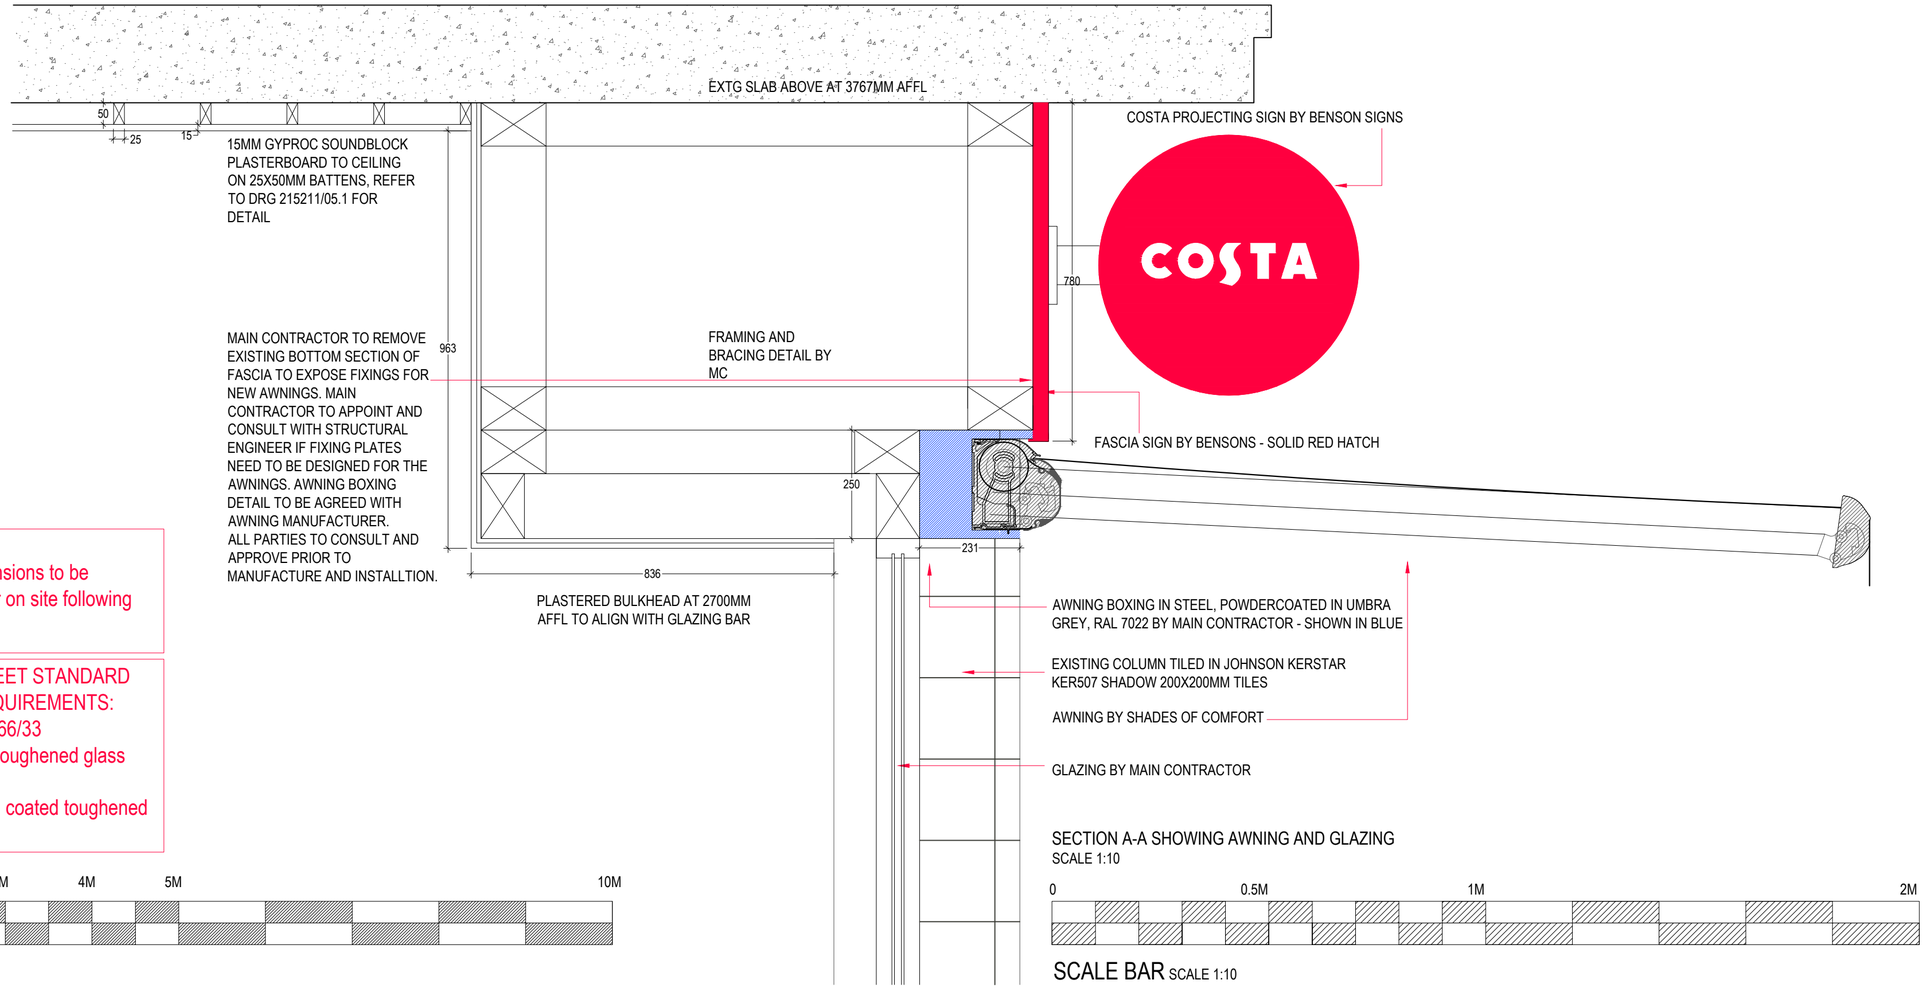

Benson Signs note:
-All signage and graphic dimensions to be confirmed with main contractor on site following strip out prior to manufacture.

NEW GLAZING BY MC TO MEET STANDARD COSTA SPECIFICATION REQUIREMENTS:
Pilkington activ suncool 6mm /66/33
6mm Pilkington active coated toughened glass
16mm argon filled cavity
6mm Pilkington suncool 66/33 coated toughened glass.

SCALE BAR SCALE 1:50

SECTION A-A SHOWING AWNING AND GLAZING
SCALE 1:10

SCALE BAR SCALE 1:10

SEA DESIGN GROUP

Client: COSTA

Project: 332-334 PALATINE ROAD, Northenden, Executive Coffee

Drawing Title: PROPOSED EXTERNAL ELEVATIONS

Scheme: HYBRID // TANGERINE // PARITY

ISSUED FOR COMMENT
APPROVED FOR CONSTRUCTION

Scale: 1:50/1:10 @ A2 Date: 02.11.16

Drg No: 215211/04 Rev:

Drg By: CM Check: GE

Revisions By:

SEA DESIGN GROUP Unit 13D Princes Drive, Kenilworth, Warwickshire, CV8 2FD UK
Email sea.uk@seadesigngroup.com Telephone +44 (0)1926 864440