


North Elevation, Main Building


Key to Render Repairs

- remove detaching areas of render back to existing brickwork and build up new render finishes as NBS M20/310A
- skim finish existing render where surface eroded as NBS M20/310B
- hack off existing areas of hollow render back to existing brickwork and build up new finishes as NBS M20/310A


All rendered areas to be redecorated as NBS M60/195C including those where no render repairs are deemed necessary. Repairs to mouldings in the render to be as NBS M20/350.

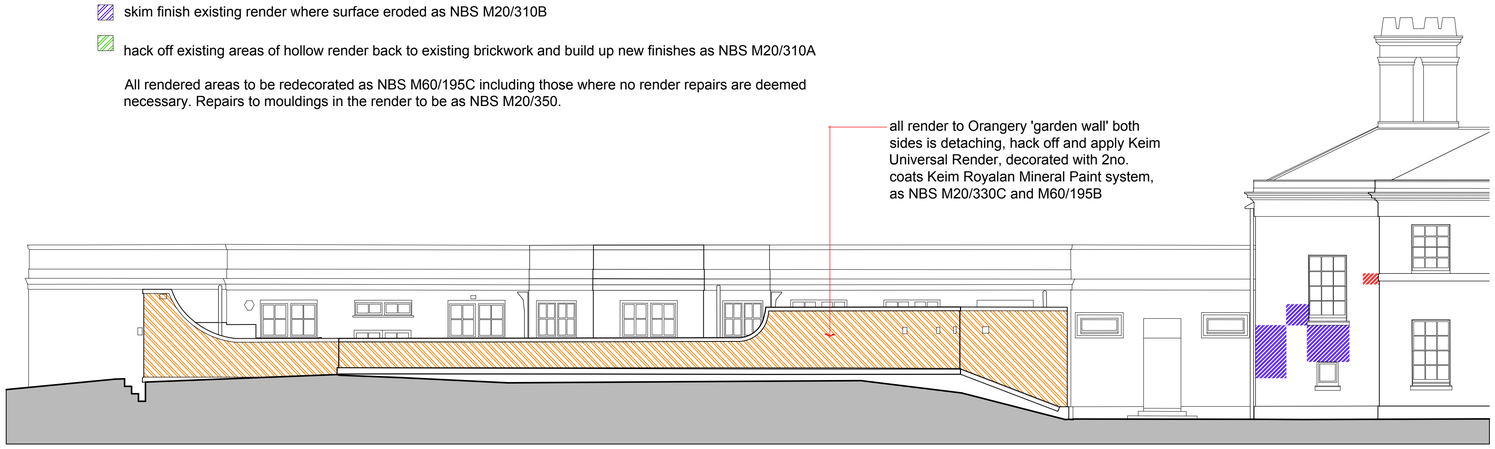

North Elevation, Orangery

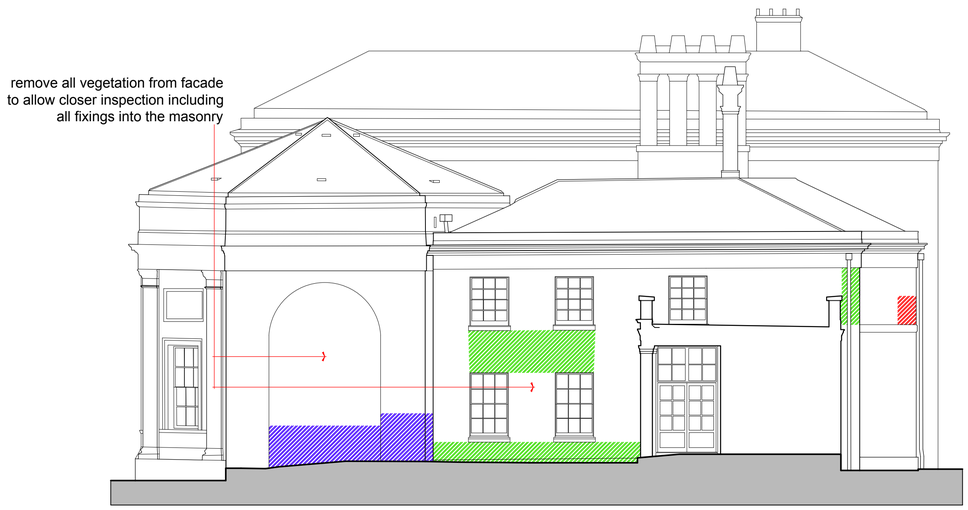

East Elevation, Main Building

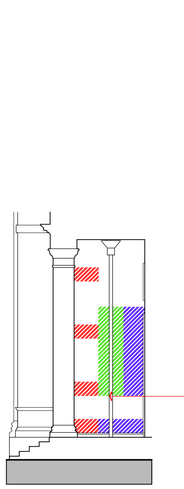


West Elevation




South Elevation

East Loggia, Main Building

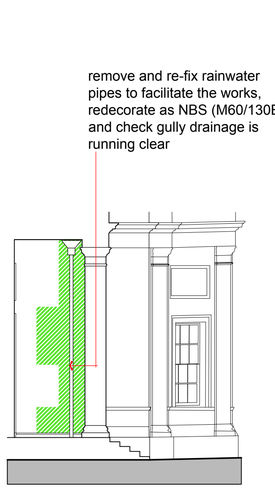

East Elevation

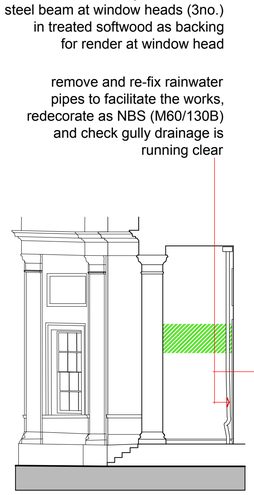


West Elevation



South Elevation

West Loggia, Main Building

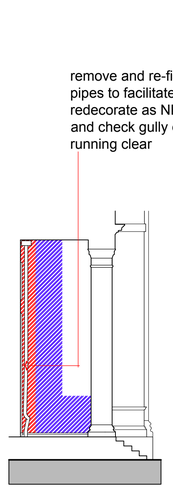

East Elevation

Contract: DH43906: Heaton Hall Phase 4

Client: Manchester City Council C.T.S.

Building / Structure: Heaton Hall and Orangery

Extent of Repair Works to Render and Stone

Drawing No.: EE01

Scale: 1:100 @ A1

Contract No.: 4306

Drawn: LH

Date: Dec 2016

Revision: -

LLOYD EVANS PRICHARD

Boardwalk, 21 Little Peter Street, Manchester, M15 4PS
Tel: 0161-834 6251, Web: www.lep-architects.co.uk