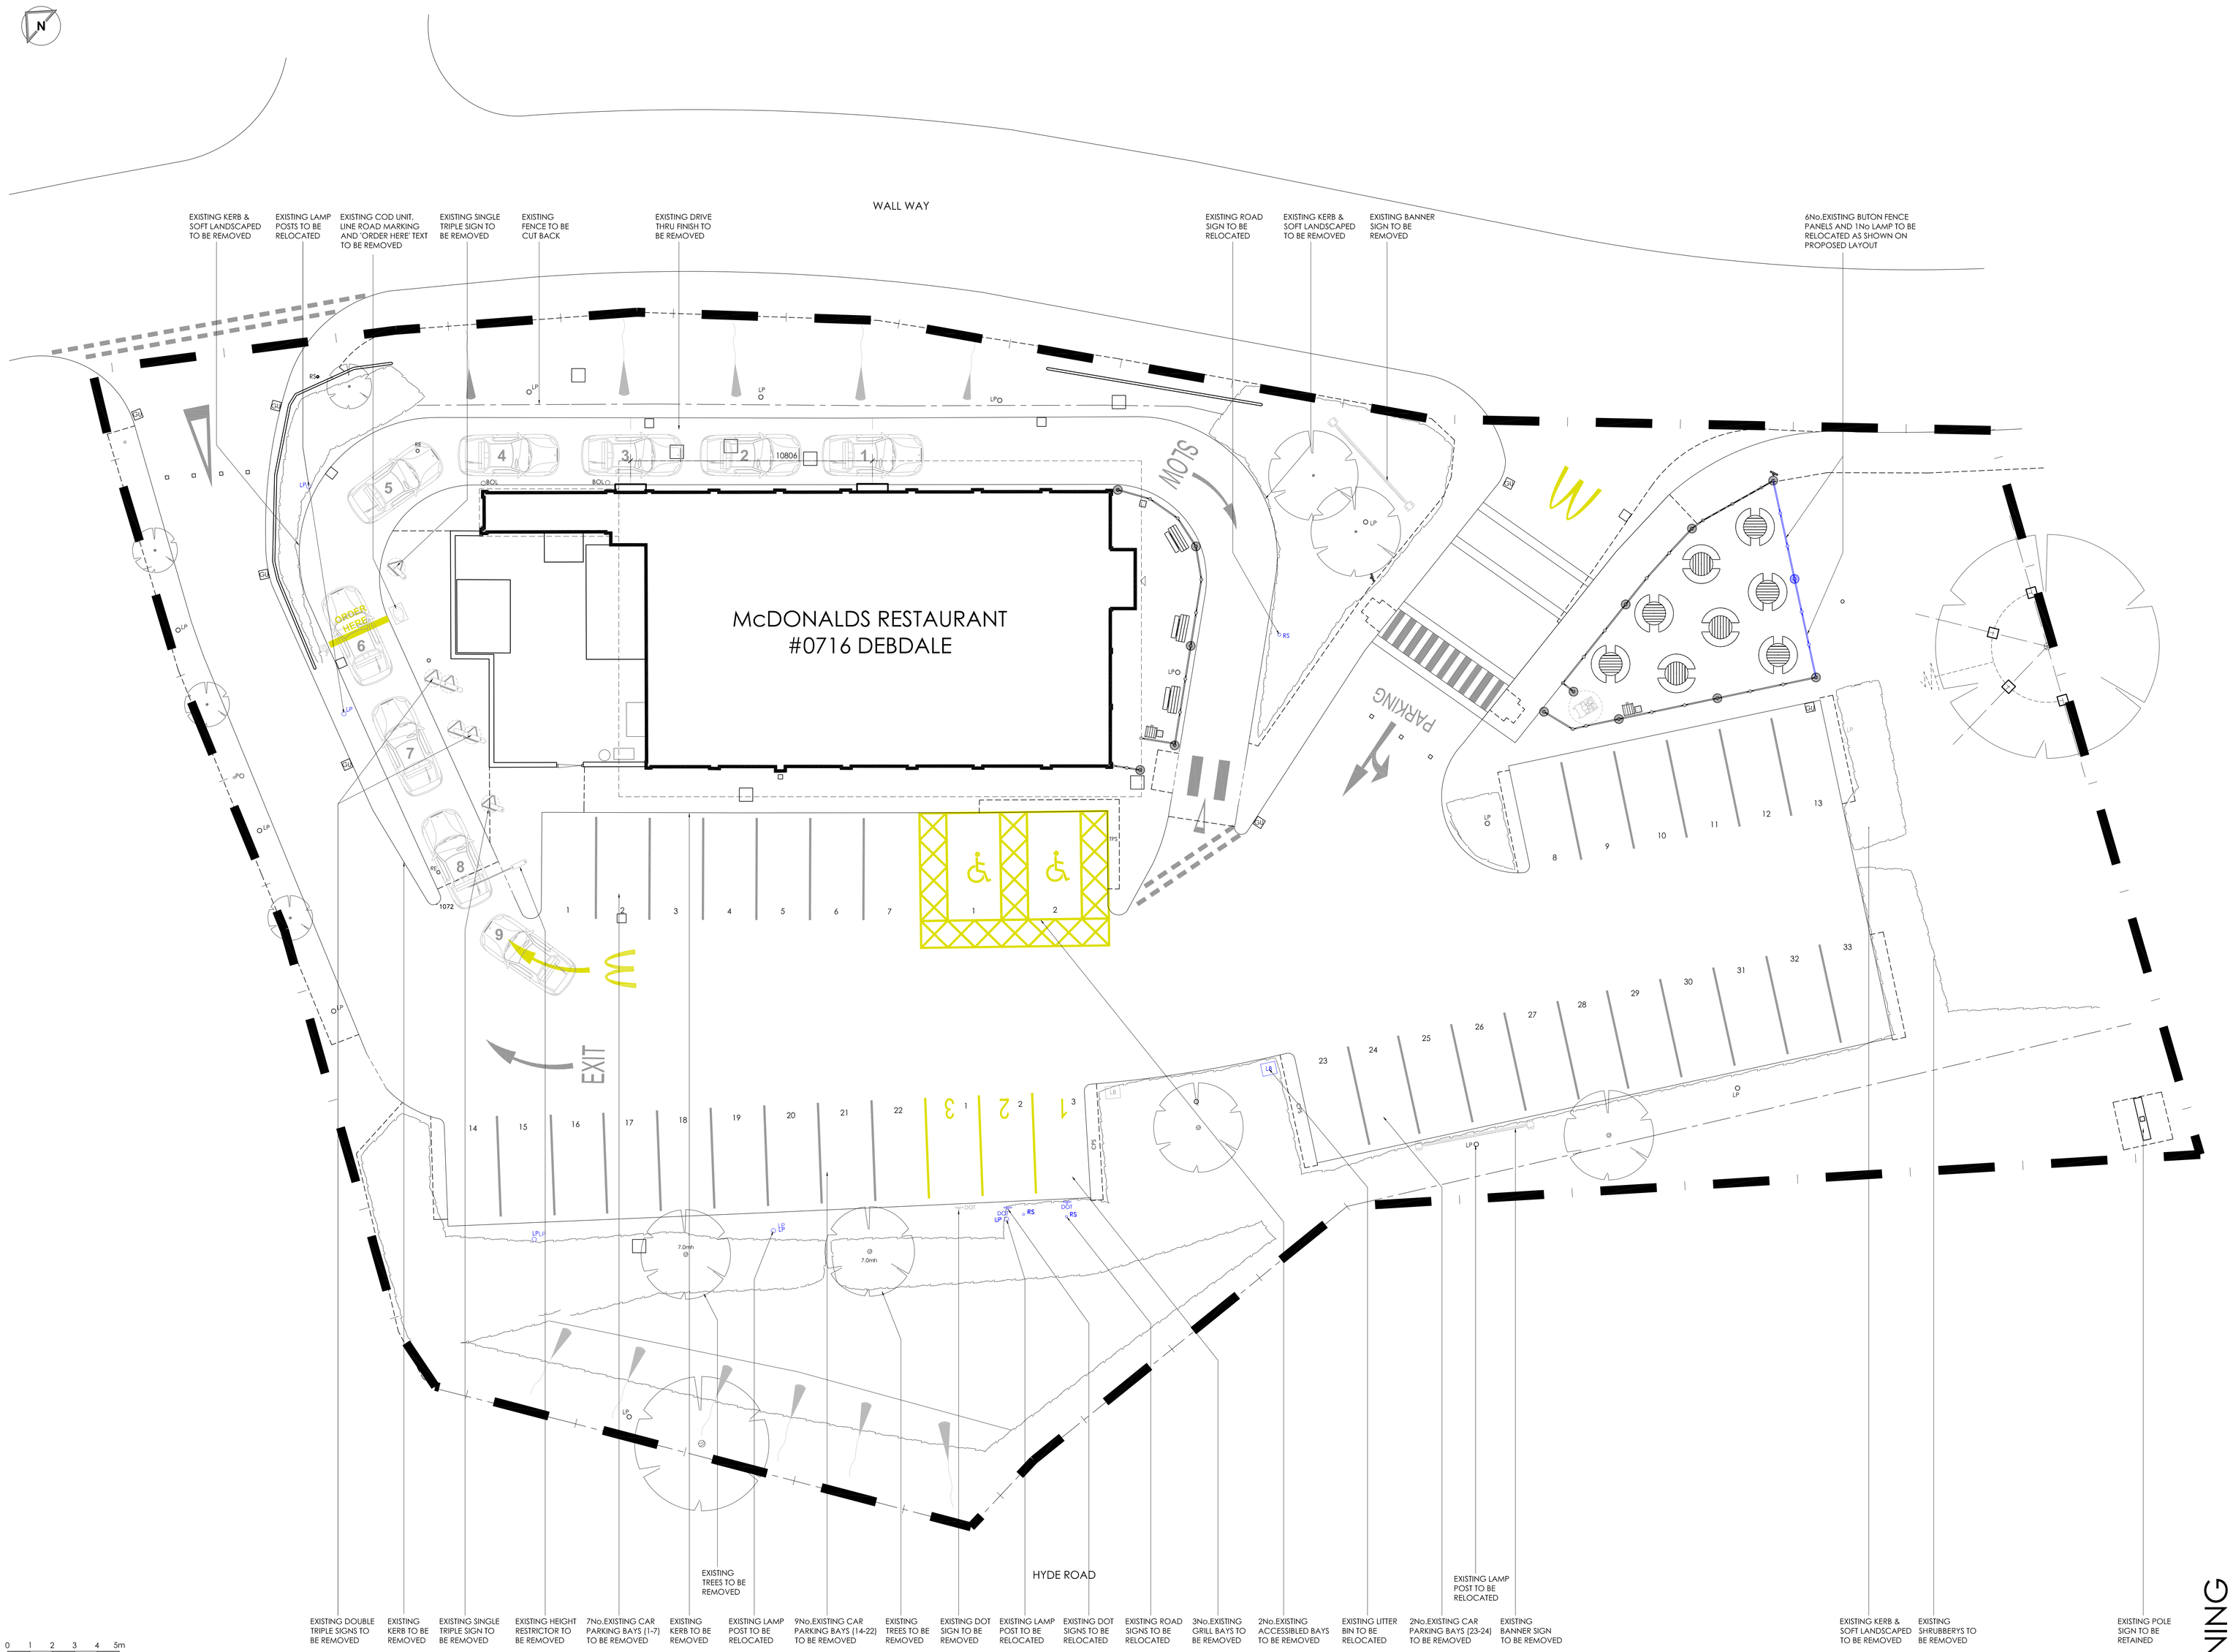


EXISTING SITE PLAN - 2ND OPTION 1:100

NOTES

- All dimensions and levels are to be checked on site.
- Any discrepancies are to be reported to the architect before any work commences.
- This drawing shall not be scaled to ascertain any dimensions. Work to figured dims only.
- This drawing shall not be reproduced without express written permission from AEW.
- Title overlay drawings and ownership boundaries are produced using all reasonable endeavors. AEW cannot be responsible for the accuracy or scale discrepancy of base plans supplied to them.
- All works are to be undertaken in accordance with Building Regulations and the latest British Standards.
- All proprietary materials and products are to be used strictly in accordance with the manufacturers recommendations.

All drawings to be read in conjunction with:

- Roff Design, Supply, Construct Manual
- McDonald's Generic Intermediate NBS Specification
- CDM Partnership M, E & DFS performance specifications

Notes:
All drawings to be read in conjunction with all other drawings as noted on issue sheet.

Extent of Site Boundary indicated thus:

SCHEDULE OF PARKING	
EXISTING GRILL BAYS	3
EXISTING ACCESSIBLE BAYS	2
EXISTING GENERAL BAYS	33
EXISTING TOTAL BAYS	38

SCHEDULE OF AREAS	
EXISTING SITE AREA (ha)	0.347 ha
EXISTING BUILDING (GEA / m²) (Excluding Corral & Freezer/Chiller)	271.3 m²

SITE FINISHES	
PERIMETER FENCE	LOW TIMBER FENCE
BOUNDARY WALL	N/A
CAR PARK FINISH	ASPHALT
DRIVE THRU FINISH	DECO CONCRETE
PATIO FINISH	BLOCK PAVIOURS
FOOTPATHS	BLOCK PAVIOURS
SOFT LANDSCAPING	LOW SHRUBS/TREES

SITE FINISHES - ABBREVIATION KEY			
BO	Bollard	GP	Gate Post
BP	Block Paving	GR	Guard Rail
BRW	Brick Retaining Wall	IB	Illuminated Bollard
BS	Bus Stop	IC	Inspection Cover
BT	Bike Shelter	IF	Iron Railing Fence
BT	British Telecom KC	IRS	Illuminated Road Sign
BW	Brick Wall	LB	Litter Bin
BWF	Barbed Wire Fence	LP	Lamp Post
CBF	Close Board Fence	MH	Manhole
CCTV	Closed Circuit Television	MK	Marker Post
CIF	Corrugated Iron Fence	NP	Street Name Plate
CL	Cover Level	P	Pillar
CLF	Chain Link Fence	PB	Post Box
CLSF	Chain Link Security Fence	PC	Pedestrian Crossing
Conc	Concrete	PF	Palisade Fence
Co	Columns	PK	Parkbollard
CPS	Concrete Paving Slabs	PL	Planter
CPT	Chestnut Paling Fence	PO	Post
CP	Concrete Plinth	PSF	Palisade Security Fence
CR	Cycle Rack	PCF	Post & Chain Fence
CRW	Concrete Retaining Wall	PRF	Post & Rail Fence
CS	Cobblestones	PWF	Post & Wire Fence
CT	Cable TV KC	RE	Rodding Eye
CW	Concrete Wall	RH	Road Hump
DC	Duct Covers	RL	Ridge Level
DCH	Drainage Channel	RS	Road Sign
DK	Drop Kerb	RW	Reclaiming Wall
DP	Down Pipe	SRW	Stone Retaining Wall
EC	Electricity KC	SW	Stone Wall
EP	Electricity Pole	TCB	Telephone Call box
ER	Earthing Rod	TL	Traffic Light
FB	Flower Bed	TM	Ticket Machine
FL	Flood Light	TP	Telegraph Pole
FWMH	Foul Water Manhole	TPS	Tactile Paving Slabs
GA	Gate	TW	Top of Wall
GB	Grit Box	VSP	Vehicle Sensor Pad
GC	Grasscrete		

NOTE
All Drainage & services to be checked by others.

COLOUR CODE	
RELOCATED	
RETAINED	

PLANNING

REV	Date	Drawn by:-	Checked by:-
Status	Purpose of Issue		
S2	For Information		

drawing stage

client
McDonald's Restaurants Ltd

project | store
DEBDALE PARK, 21 WALL WAY
MANCHESTER, M18 7WY | 0716

drawing title
EXISTING SITE PLAN
2ND OPTION

date	12.10.16	drawn	PMR
scale@A0	1:100	checked	DP

job no. 6914_AEW_0716_0103 Rev -

AEW ARCHITECTS AND DESIGNERS LTD
3 HARDMAN SQUARE, SPINNINGFIELDS
MANCHESTER M3 3AN T 0161 832 8443 F 0161 832 8447