
PURPOSE OF ISSUE	

All dimensions shall be verified by the Contractor(s) on site prior to work commencing and relevant orders being placed.
Do not scale from this drawing and only work to written dimensions.
Any discrepencies to be brought to the attention of the Contract Administrator for instructions prior to proceeding.

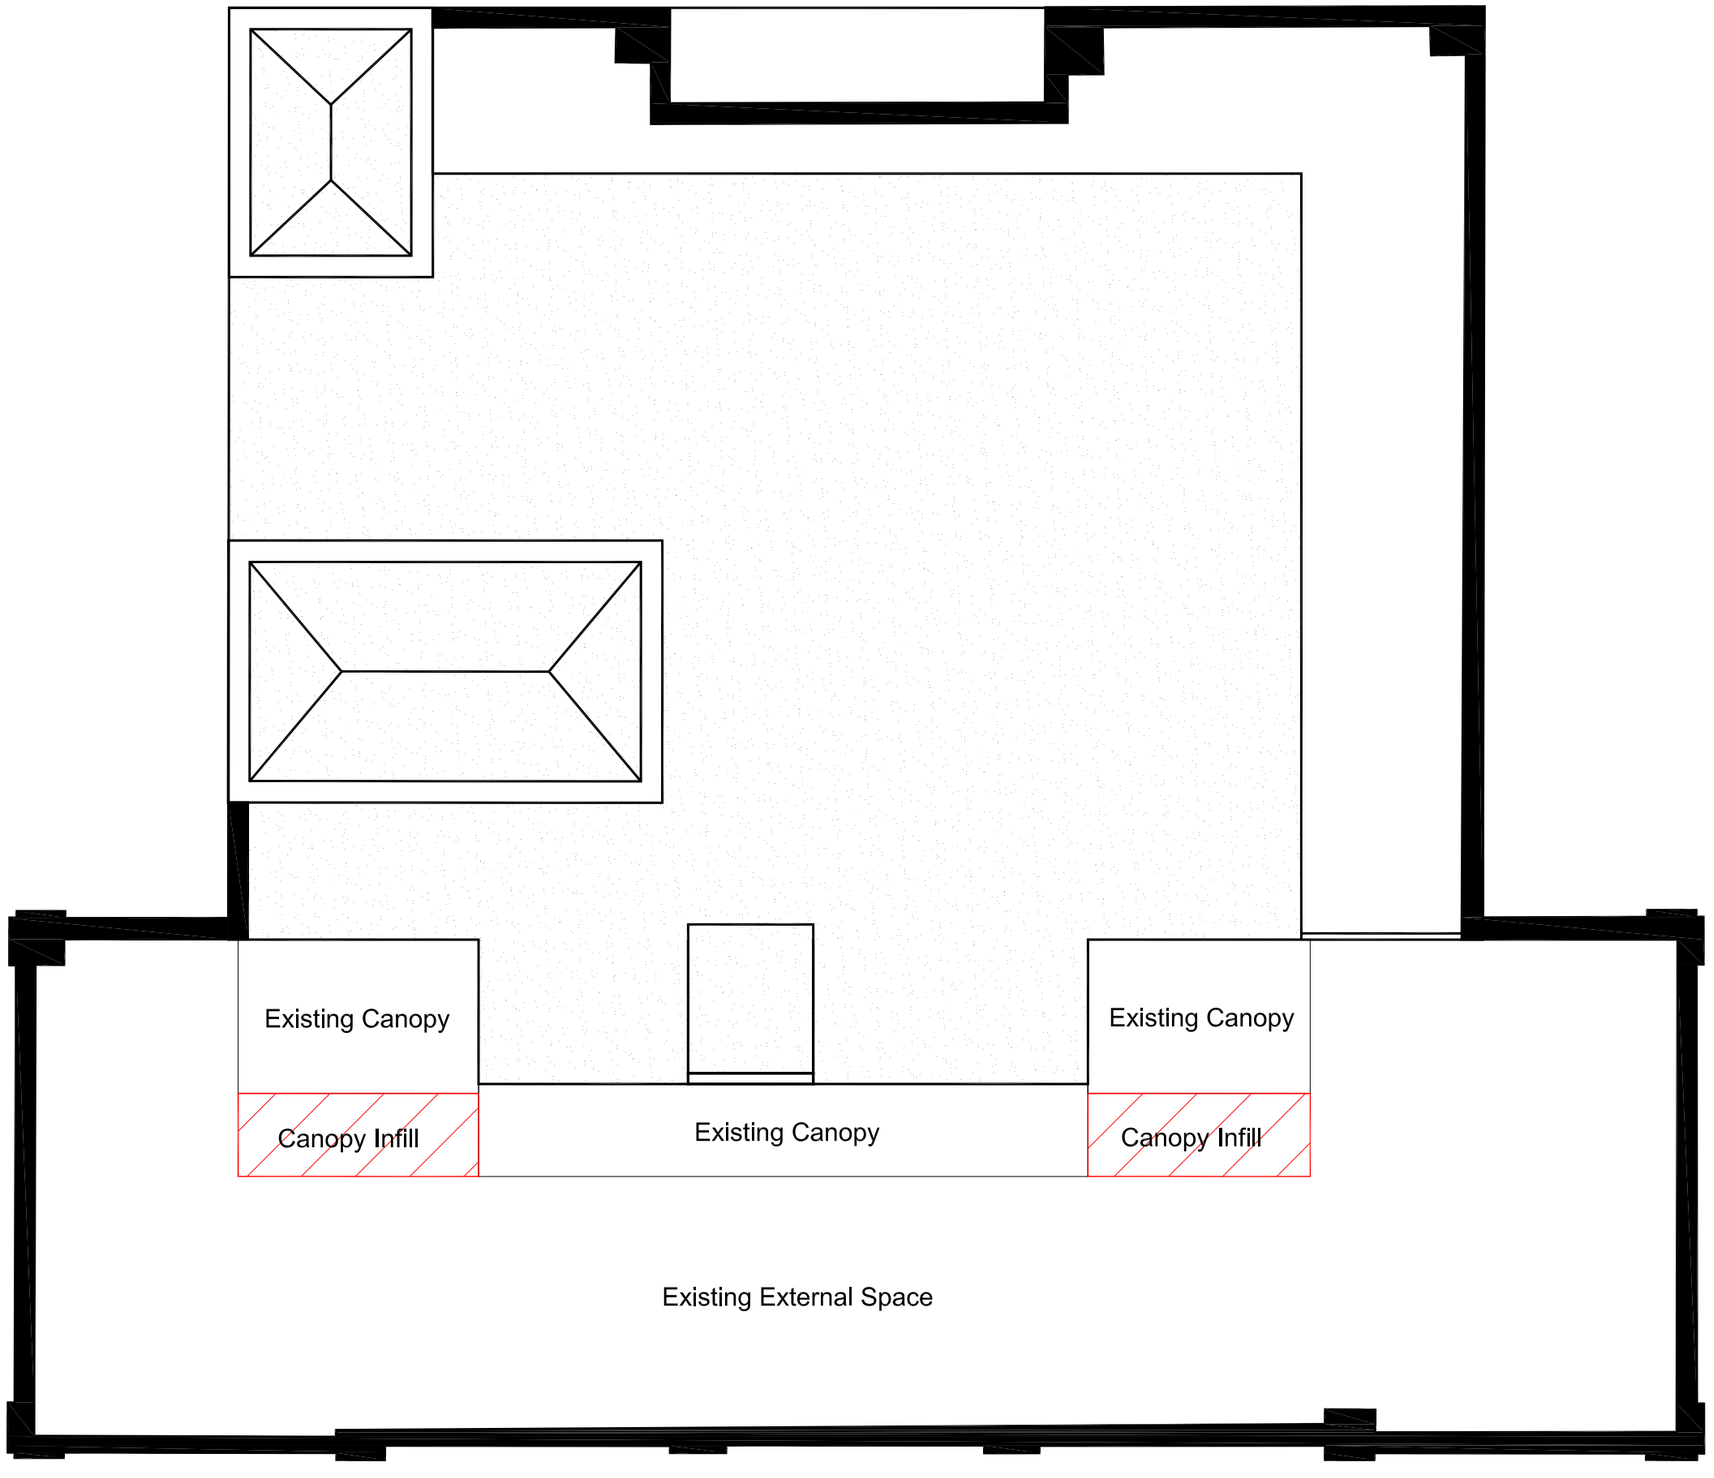

Roof Plan 1:100@A3

dv ARCHITECTS

Unit 4
Botanic Estate
198 Edge Lane
Fairfield
Liverpool
L7 9PL

Tel: 0151 228 4666
Fax: 0151 228 8666

PROJECT:	DATE:	DRAWN BY:	CHECKED BY:
GREAT JOHN STREET HOTEL ROOF CANOPY	04.11.2016	LW	BH
DRAWING:	SCALE:	DRAWING NO:	REV:
Proposed Canopy Extension Plan	1:100@A3	1467 PL 0100	