
FOUNTAIN STREET

SPRING GARDENS

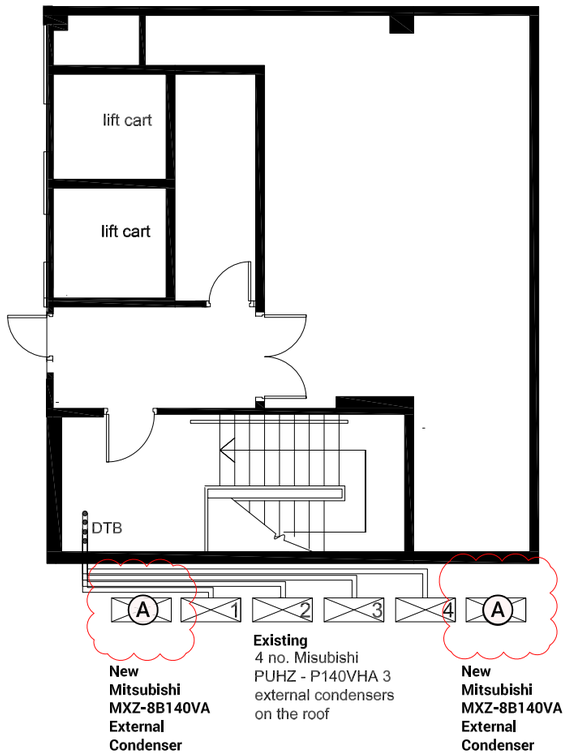

New Mitsubishi MXZ-8B140VA External Condenser

Existing 4 no. Misubishi PUHZ - P140VHA 3 external condensers on the roof

New Mitsubishi MXZ-8B140VA External Condenser

CONCERT LANE

PART ROOF PLAN

1:50@A1

0 1 2 3 4 5

SCALE

General Drawing Notes:

1. This drawing is subject to copyright and is not to be reproduced in part or whole without approval.
2. This drawing and all associated documentation has been produced exclusively for the use of Air Bus and Martin P Mulryan & Associates (MMA Engineers) accept no responsibility for use by any third parties.
3. Do not scale from this drawing - check all dimensions onsite.
4. This drawing shows design intent only. The contractor must produce fully dimensioned and coordinated installation/working drawings for review and acceptance prior to any ordering or installation of equipment.
5. This drawing shall be read in conjunction with the project specification(s) and all other contract documentation. Any discrepancies identified on this drawing must be reported to the Consulting Building Services Engineer (CBSE) immediately.

Particular Drawing Notes:

(A) PROPOSED AIR CONDITIONING CONDENSER

Rev.	Date:	Status/Amendments:	By:
P1	01.12.16	PRELIMINARY ISSUE.	L.M.

PLANNING

Building Services Design:

MMA Consulting Engineers

web: mmaengineers.co.uk
email: cad@mmaengineers.co.uk
London: +44 (0) 0207 193 3021
Manchester: +44 (0) 0161 476 6444

Client:

ROC & RYE LTD.

Project:

ROC & RYE
60 SPRING GARDENS
MANCHESTER

Drawing Title:

PLANNING SUBMISSION
ROOF PLAN

Drawn By:	Checked By:	Cad By:
L.M.	P.M.	M.K.
Scale: 1:50	Paper Size: A1	Date Created: 01.12.2016
Drawing Number: 5019-XX-ZZ-MEPH-M-03		Drawing Revision: P1