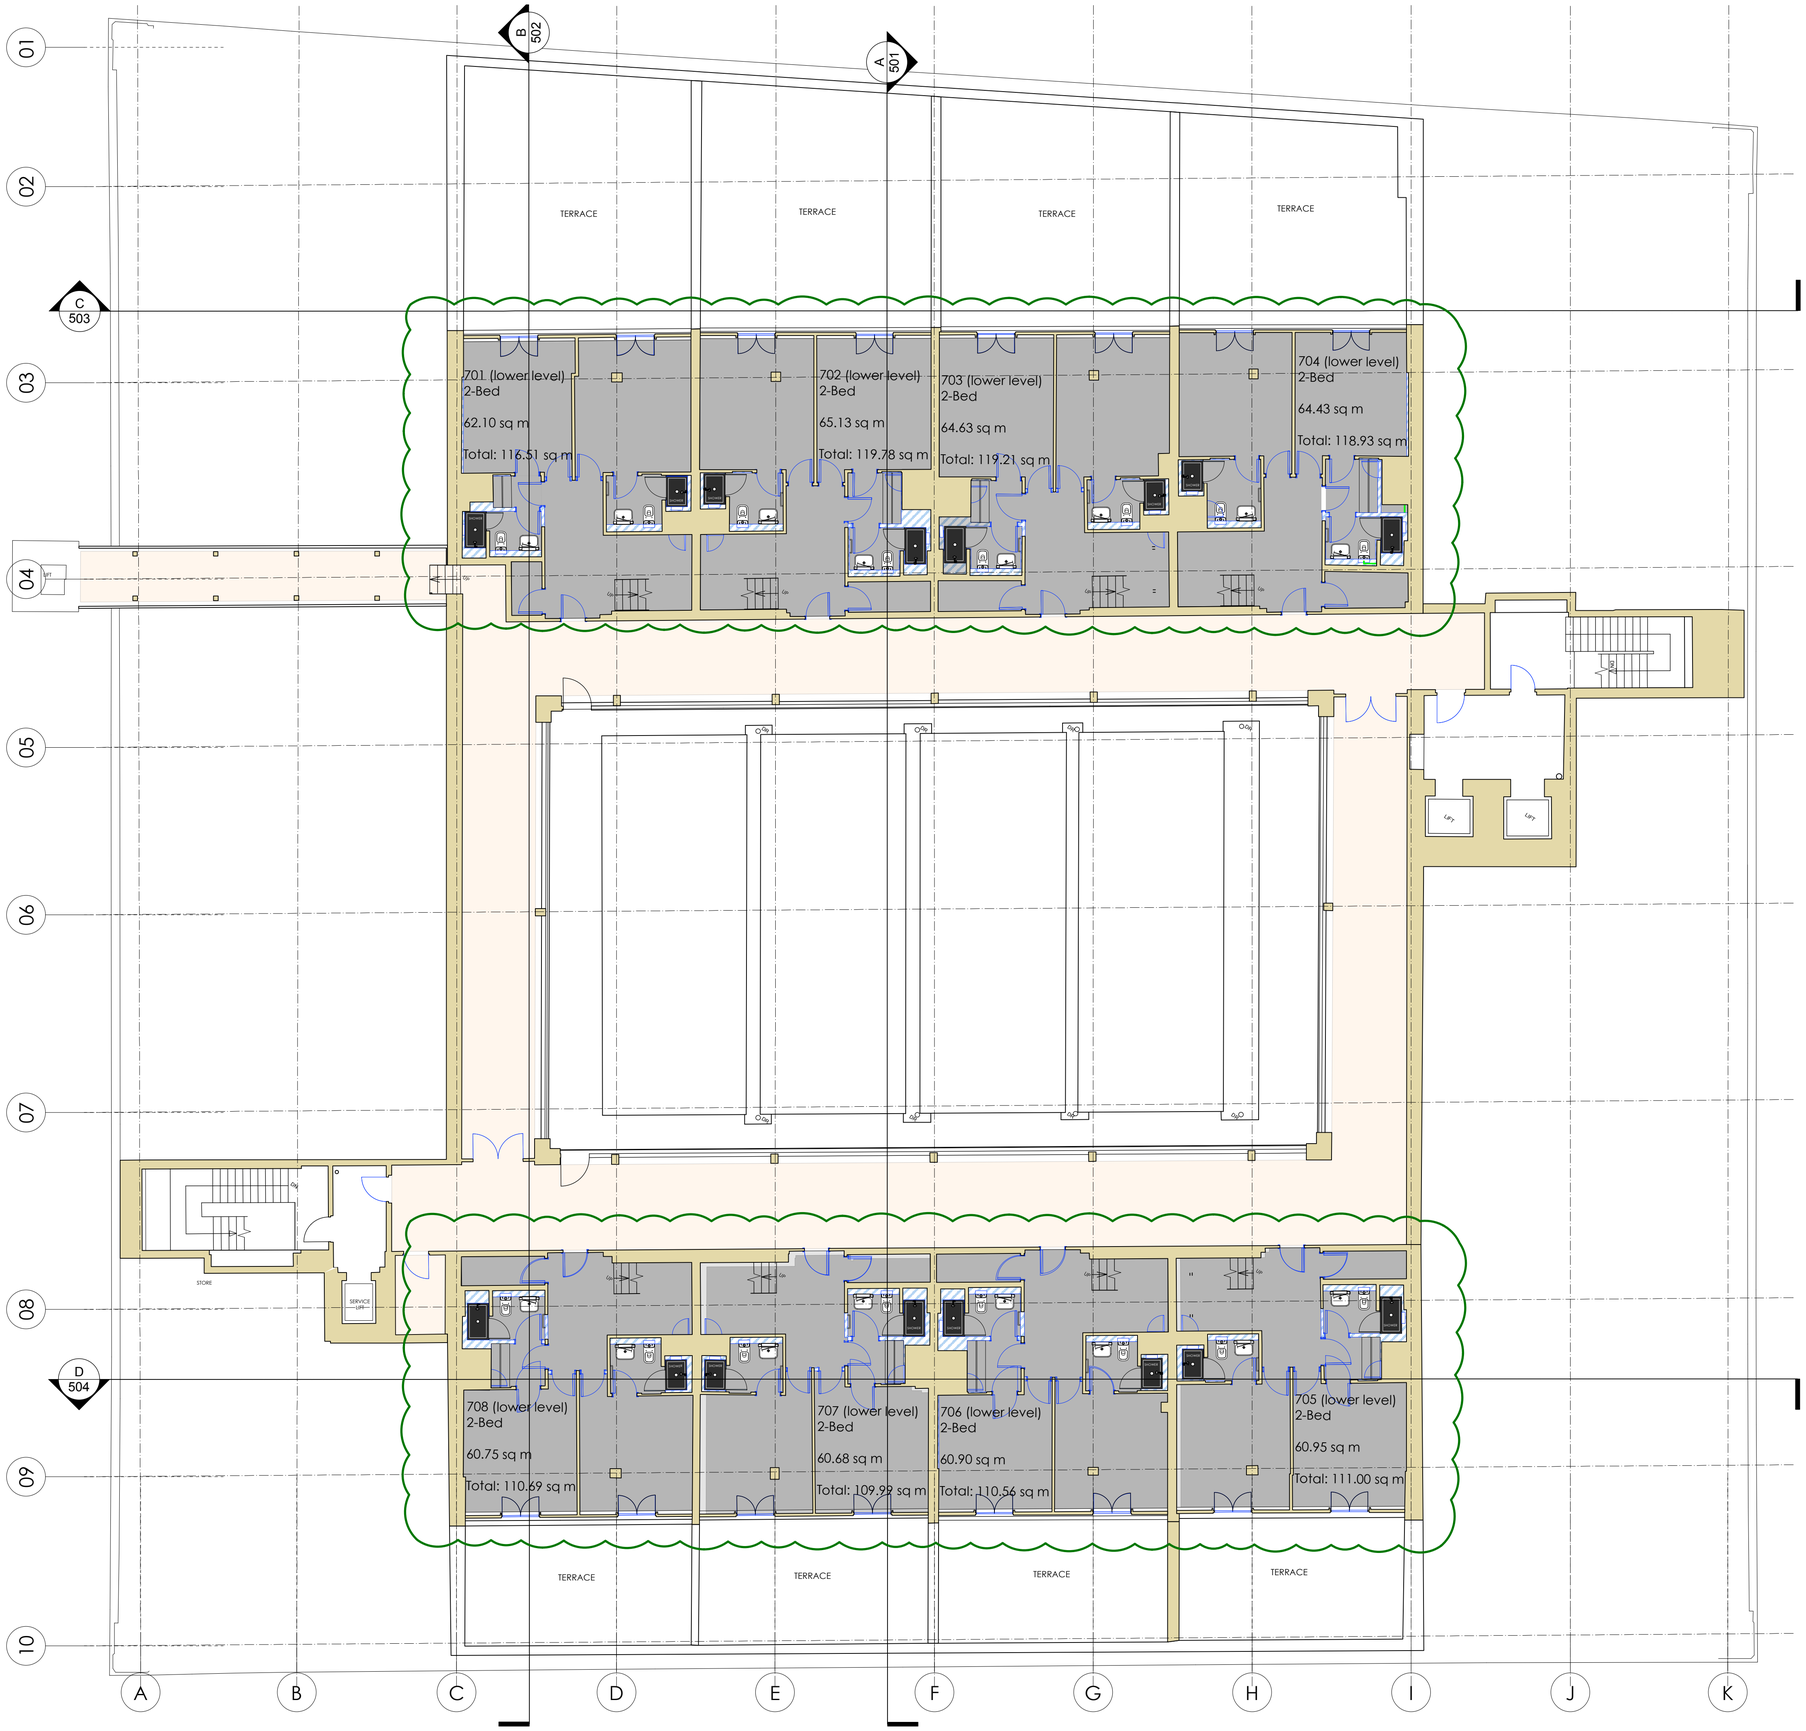


PROPOSED SEVENTH FLOOR PLAN

Copyright: All rights reserved. This drawing must not be reproduced without permission.

Only the original drawing should be relied upon. Contractors, subcontractors and suppliers must verify all dimensions on site before commencing any work or making any shop drawings.

All shop drawings to be submitted to the architect for comment prior to fabrication.

This drawing is to be read in conjunction with the Architect's specification, bills of quantities / schedules, structural, mechanical & electrical drawings and all discrepancies are to be reported to the architect.

Do not scale from this drawing. Dimensions are in millimetres unless otherwise stated.

LEGEND

- Existing riser location highlighted in red
- Proposed riser location highlighted in blue
- Studio Apartment
- 1 Bedroom Apartment
- 1 Bedroom Swing Apartment
- 2 Bedroom Apartment
- Bathrooms

ALL NEW DOORS TO BE ROBUST / SOLID CORE, 44MM THICK

APARTMENT DOORS TO BE SELF-CLOSING WITH 3 HINGES AND ELECTRONICALLY OPERATED LOCK, WITH DOOR VIEWERS AND CHAIN LIMITERS

DOORS TO BoH / STAFF AREAS TO BE FITTED WITH AUDITABLE ACCESS CONTROLS

SWIPE CARD / FOB ACCESS CONTROL SYSTEMS TO BE INSTALLED TO:
- STAIRS / LIFTS
- BoH / STAFF AREAS

revision / date / amendments
- A / 01.04.16 / layout amended to new survey
- B / 04.04.16 / Indicative location of bathrooms added
- C / 07.04.16 / layout updated
- D / 21.10.2016 / Annotation updated
- E / 31.10.2016 / Planning Submission
- F / 16.01.17 / Updated to reflect apartments layout

LEGEND

- ORIGINAL FABRIC
- RESIDENTIAL CONVERSION FABRIC
- PROPOSED WORKS
- APARTMENT
- Areas of dropped ceiling consistent

NEW INTERIOR DECORATION TO BE PROVIDED THROUGHOUT

0 1 2 3 4 6 8m

Planning

Archer Humphryes Architects

Basement
Central House
142 Central Street
London, United Kingdom
EC1V 8AR
T : +44 (0) 20 7251 8555

project title: The Place Manchester		
drawing title: Proposed Seventh Floor Plan	scale: 1:100 @ A1	date: 10.02.16
	drawn: PD	checked: DA
drawing number: AHA/PLC/ PL /309	revision: F	