
Fountain Street

Spring Gardens

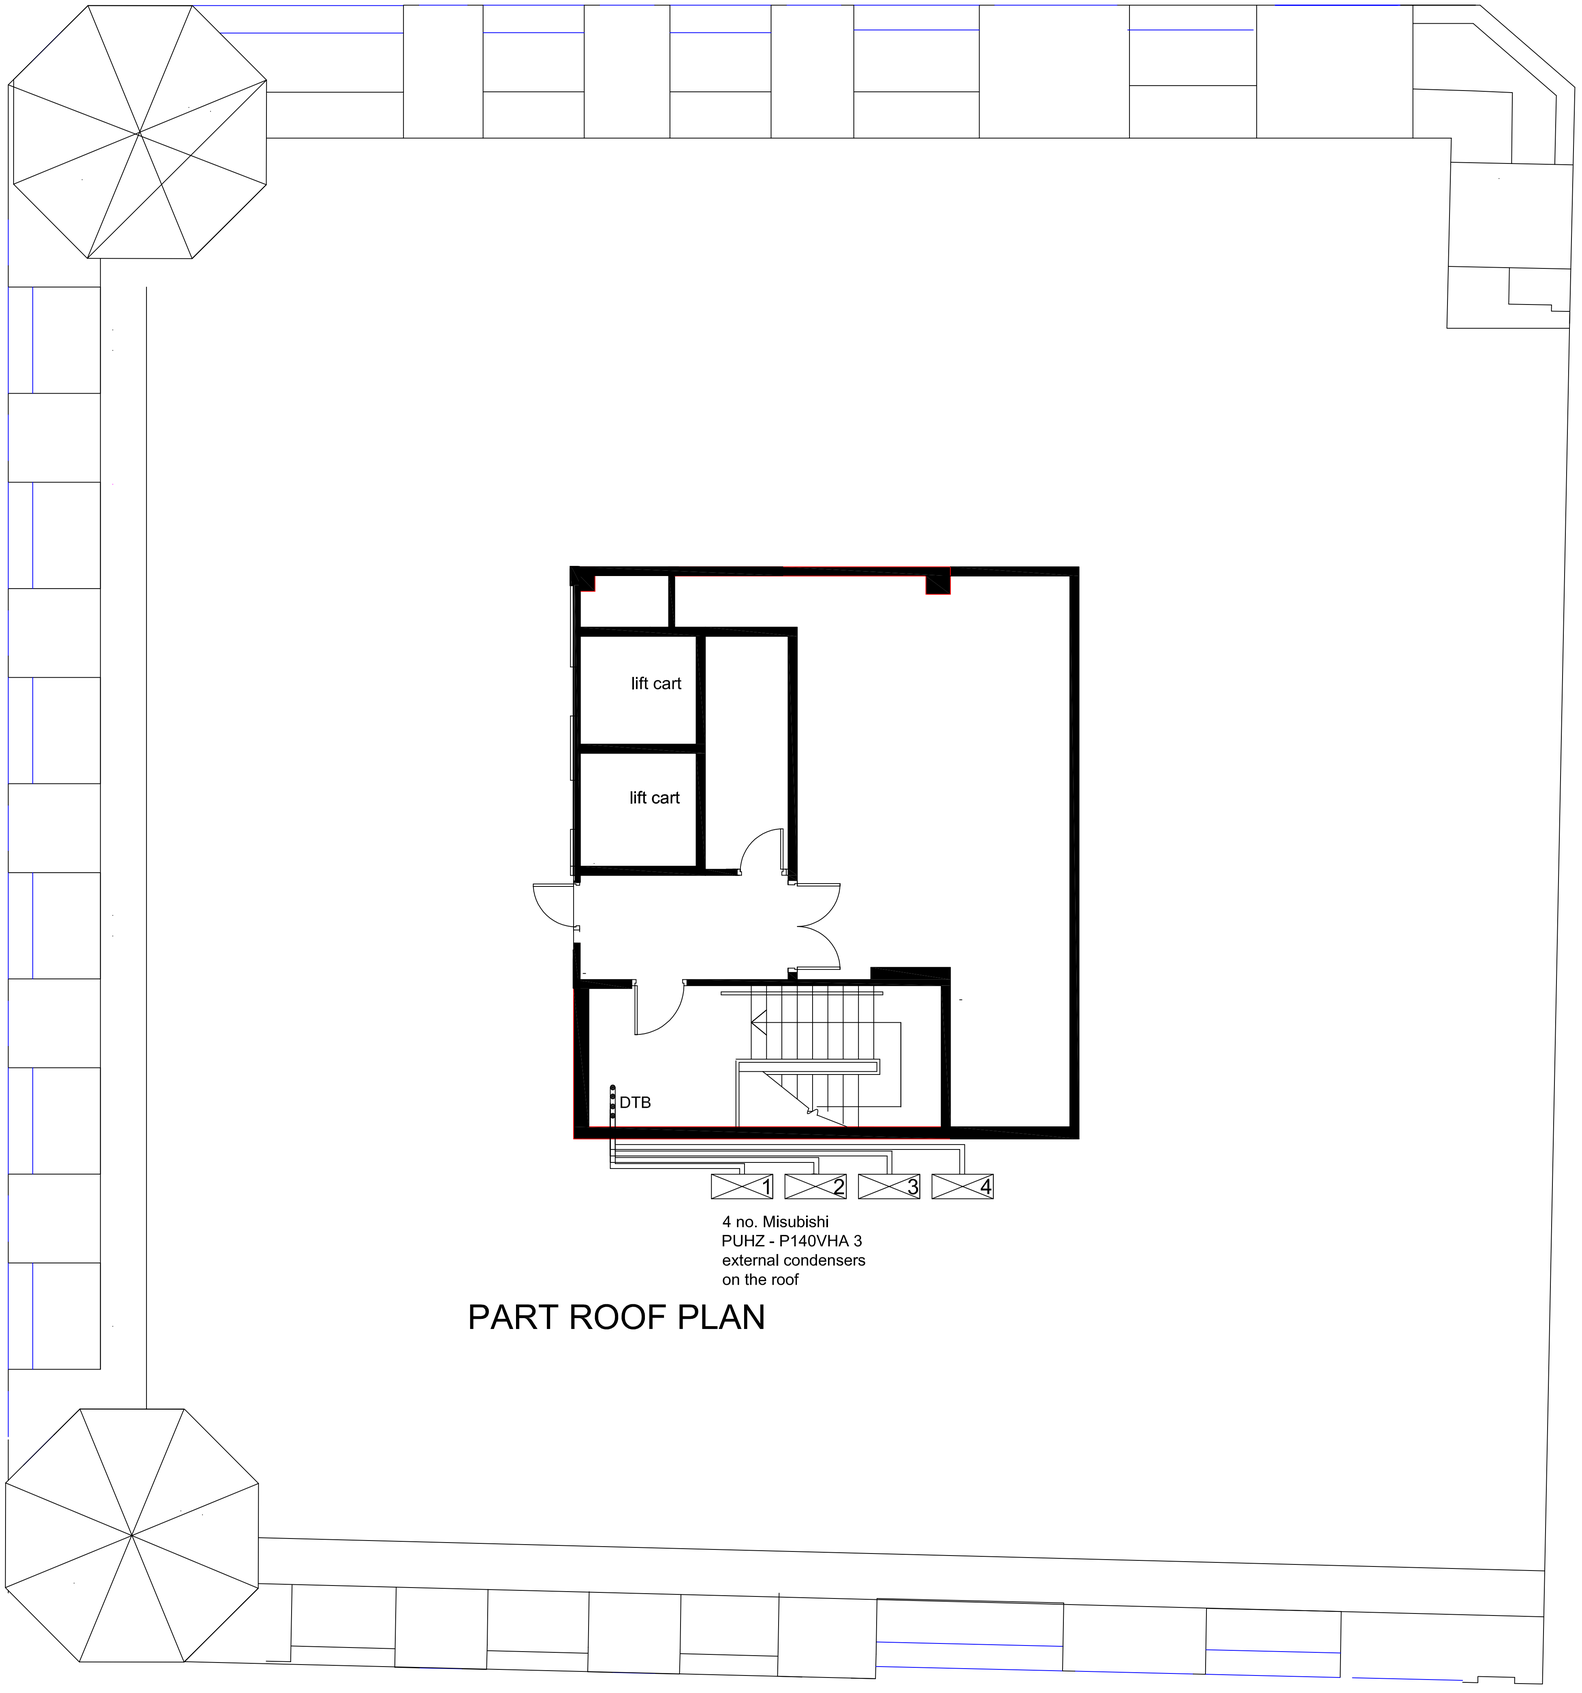

4 no. Misubishi
PUHZ - P140VHA 3
external condensers
on the roof

PART ROOF PLAN

Concert Lane

General Notes

1. All figured dimensions to be checked on site.
2. All details and dimensions relating to sub-contractors or suppliers must be affirmed with the Main Contractor
3. This drawing must be read in conjunction with associated information and the appropriate specification clauses
4. Unauthorised reproduction and or use of information noted is subject to copyright

Rev.	Amendment	Init.	Date

Client
Ageas

Project
60 Spring Gardens
Manchester

Title
Roof plan
as proposed

R D L
The Old Barn
Hollowfields Road
Hanbury
Redditch
B96 6RD

Date	Scale
01 Feb. 2015	1:50 @ A1
Drawn: jr	Checked:
Drawing No: 10642-001	Revision: --