

EXISTING INTERNALLY ILLUMINATED GOLDEN ARCH SIGNAGE TO BE REMOVED


EXISTING ENTRANCE DOOR TO BE REMOVED

EXISTING GLAZING TO BE REMOVED

EXISTING INTERNALLY ILLUMINATED WHITE McDONALD'S TEXT SIGNAGE TO BE REMOVED

EXISTING PROJECTING SIGN TO BE RETAINED

EXISTING FRONT ELEVATION & PART PLAN

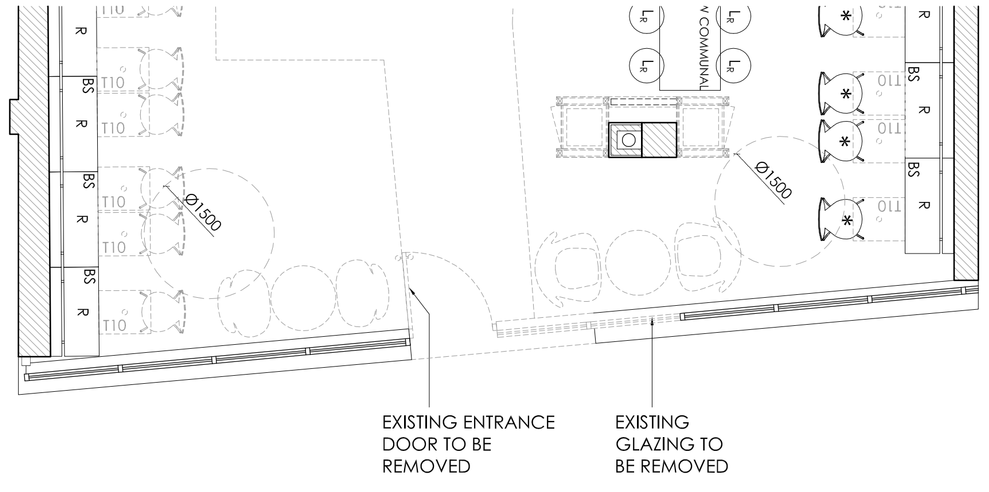

EXISTING ENTRANCE DOOR TO BE REMOVED

EXISTING GLAZING TO BE REMOVED

EXISTING SHOPFRONT

Scale @ 1:50



RE-SPRAYED ALL WINDOW FRAMES AS EXISTING RAL 6015


NEW INTERNALLY ILLUMINATED GOLDEN ARCH SIGNAGE

NEW SLIDING ENTRANCE DOOR & GLAZING WITH DECAL AT 900 & 1500mm CENTRES

NEW GLAZING TO MATCH EXISTING

NEW INTERNALLY ILLUMINATED WHITE McDONALD'S TEXT SIGNAGE

PROPOSED FRONT ELEVATION & PART PLAN

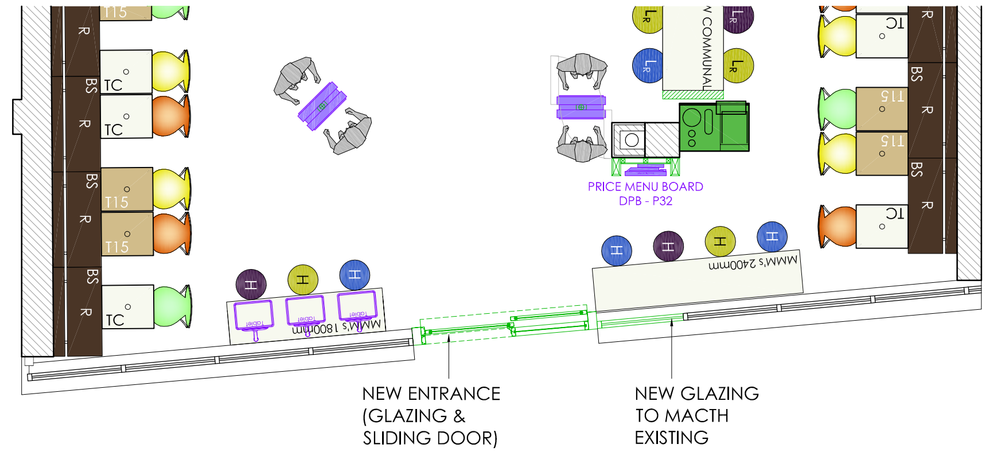

NEW ENTRANCE (GLAZING & SLIDING DOOR)

NEW GLAZING TO MACTH EXISTING

PROPOSED SHOPFRONT

Scale @ 1:50

0 0.5 1.0 1.5 2.0 2.5m

Scale 1:50

EXISTING & PROPOSED ELEVATIONS 1: 50

NOTES

- All dimensions and levels are to be checked on site.
- Any discrepancies are to be reported to the architect before any work commences.
- This drawing shall not be scaled to ascertain any dimensions. Work to figured dims only.
- This drawing shall not be reproduced without express written permission from AEW.
- Title overlay drawings and ownership boundaries are produced using all reasonable endeavours. AEW cannot be responsible for the accuracy or scale discrepancy of base plans supplied to them.
- All works are to be undertaken in accordance with Building Regulations and the latest British Standards.
- All proprietary materials and products are to be used strictly in accordance with the manufacturers recommendations.

DESIGN HAZARD IDENTIFICATION

- No significant Hazards have been identified in this drawing

REV	Date	Drawn by: -	Checked by: -
A	15.12.16	HE	DP

SLIDING DOORS ADDED AND FRAMES TO BE RESPRAYED

DESIGN FREEZE

DESIGN WORKING GROUP APPROVED

Status: Purpose of Issue

For Information

drawing stage

client: McDonald's Restaurant's Ltd

project: 413 OXFORD ROAD MANCHESTER

store: 1284

drawing title: **EXISTING & PROPOSED ELEVATIONS**

date: 13.12.16 drawn: HE

scale@A1: 1:50 checked: DP

PLANNING

AEW ARCHITECTS AND DESIGNERS LTD
THE ENTHUSIUM BUILDING, SPRING GARDENS
MANCHESTER M2 1AB TEL: 0161 214 4270 FAX: 0161 214 4271

JOB No: 6815_AEW_1284_0005

Rev: A