
A3

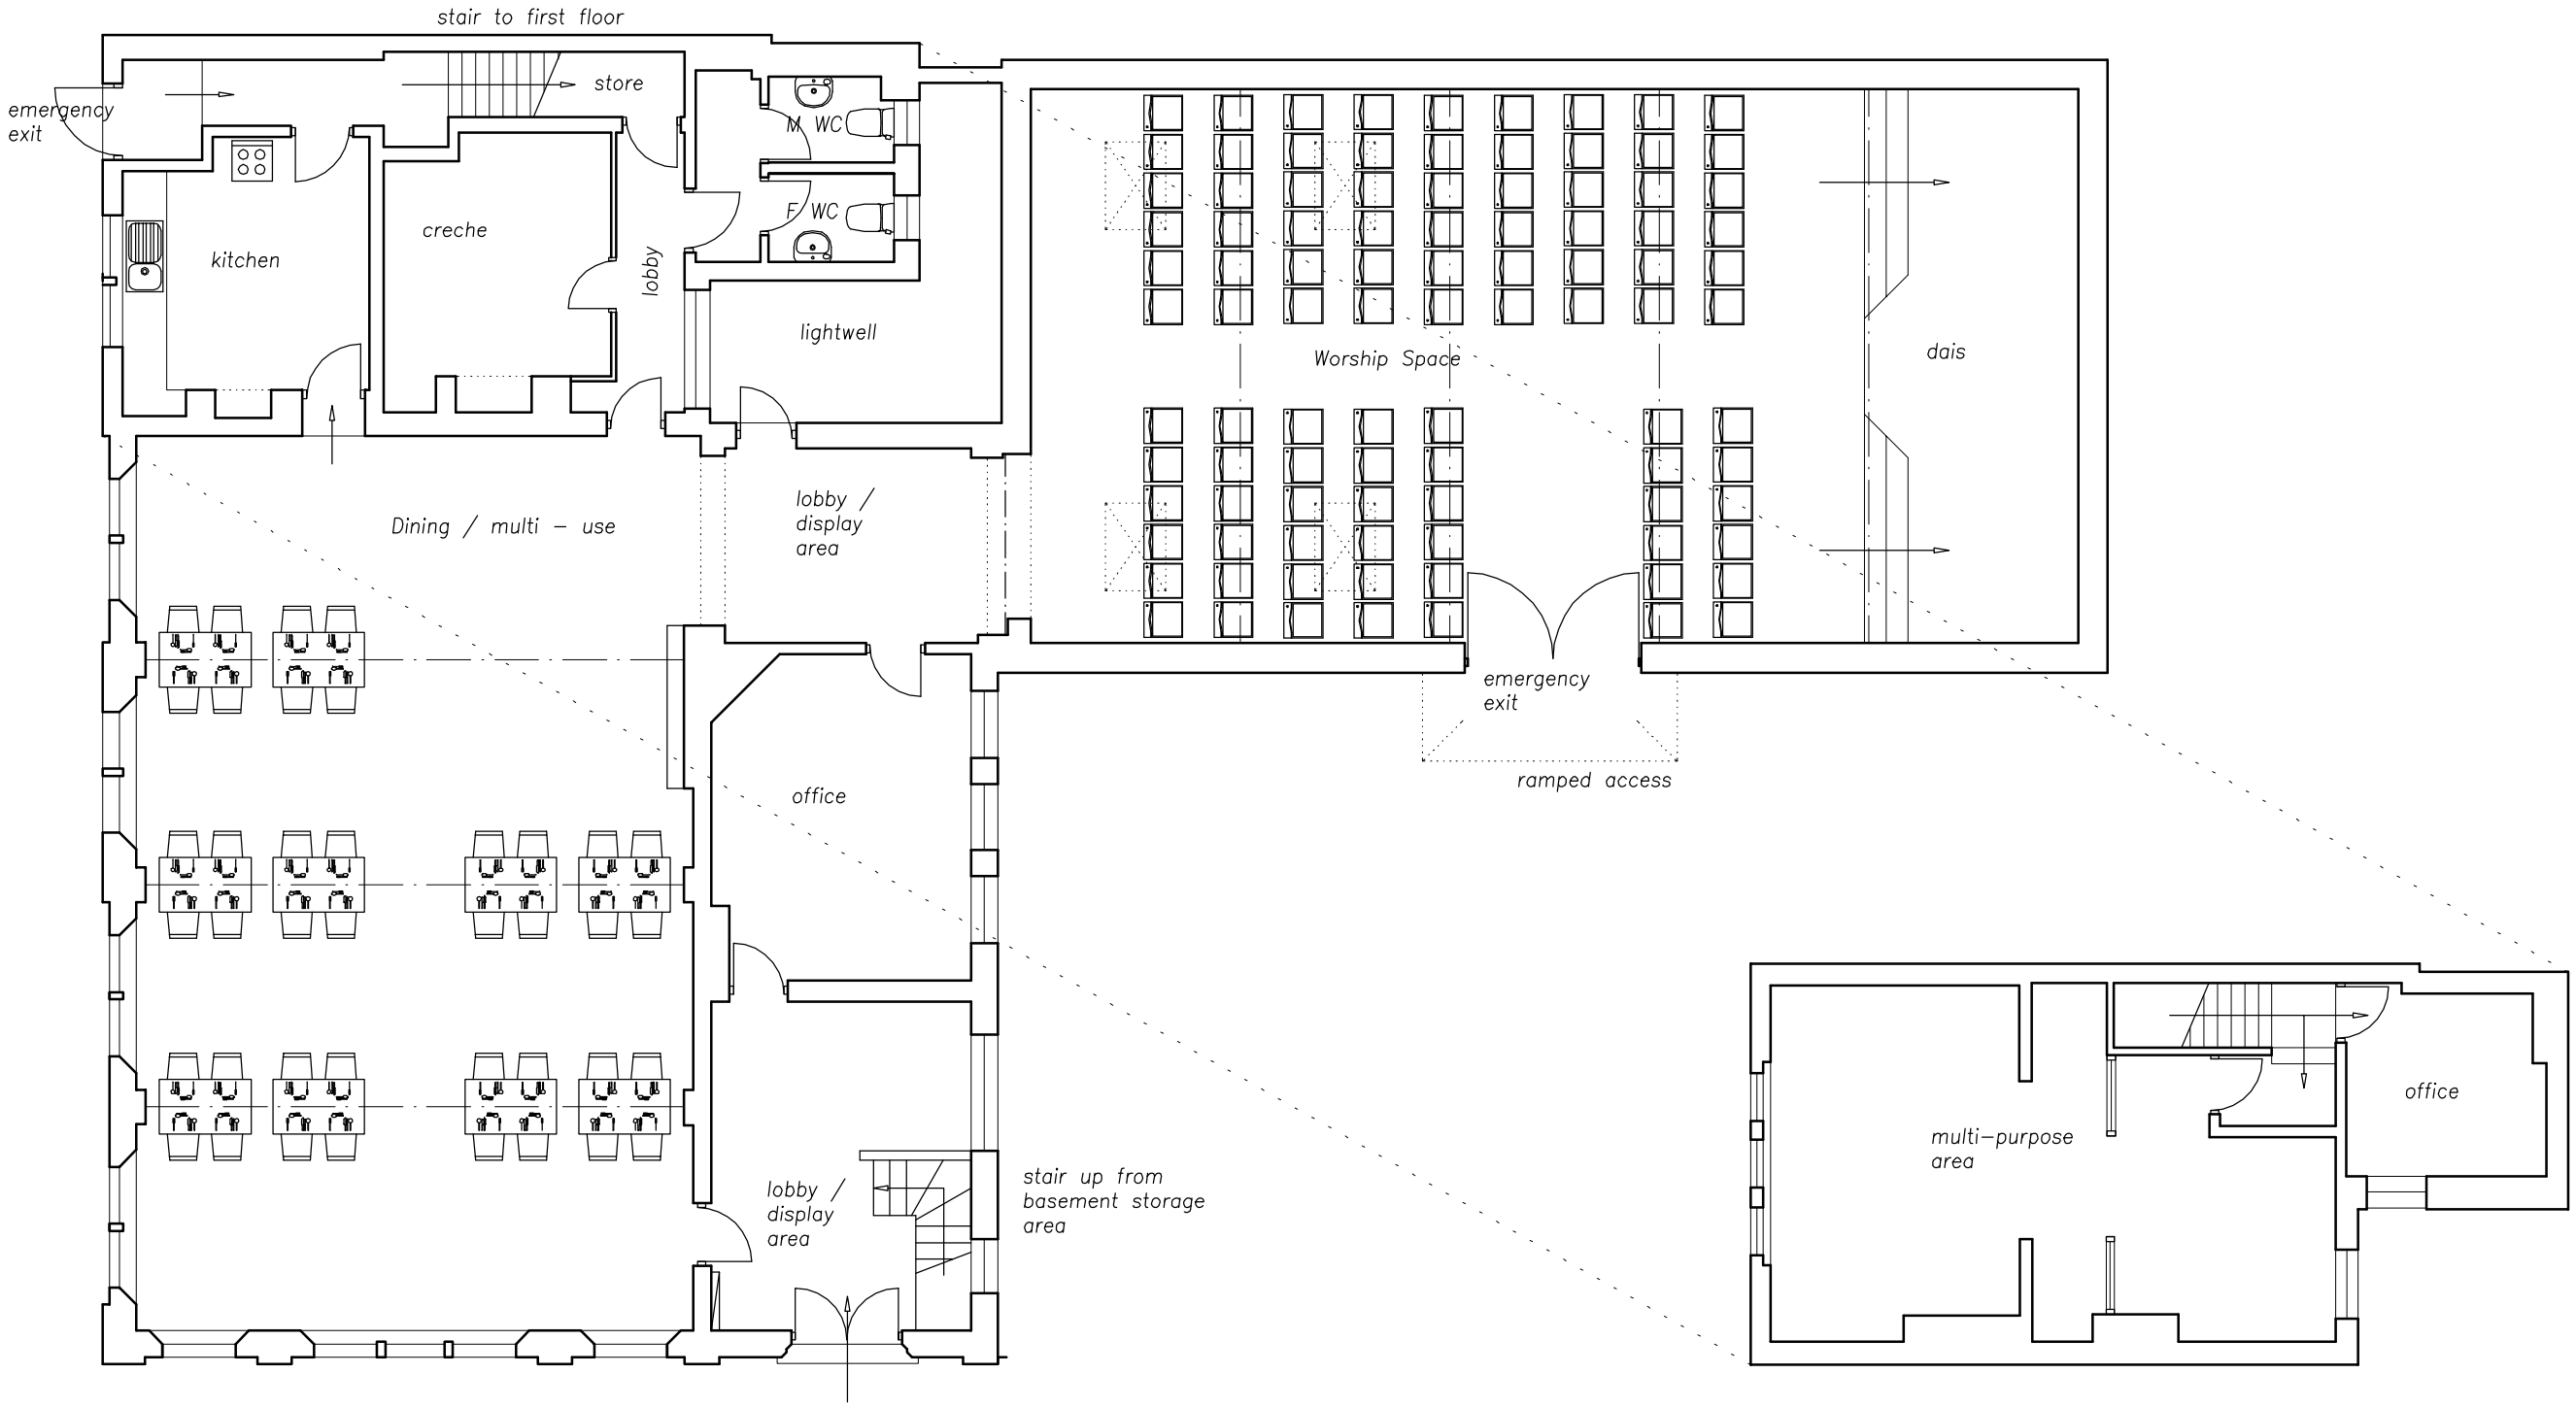

Ground Floor Plan

1st Floor Plan

0 1 2 3 4 5 metres

N

Copyright © Ian Brewerton : date as drawing
This drawing and the design(s) and information contained therein has been prepared for the Client named on the drawing only – no rights are conferred on or liabilities created towards third parties. This drawing has not been placed in the public domain.

Permitted uses:
– by the named Client: obtaining statutory consents for and executing the works shown on the drawing
– by a Local Planning Authority: consulting on, publicising and determining an application for planning approval or listed building consent and related purposes
– by a local authority Building Control Department or Approved Inspector; determining an application made under the Building Regulations and related purposes
USE FOR ANY OTHER PURPOSE BREACHES COPYRIGHT : IF IN DOUBT SEEK PERMISSION FROM THE COPYRIGHT HOLDER

DO NOT SCALE THIS DRAWING – check dimensions prior to ordering/fabrication. If in doubt – ASK !

project: Grace City Church		
client: Grace City Church		
drawing subject: Floor Plans as existing		*scale:* 1:100 @ A3
		drawn by: igb
drawing number: 340–P–02	*revision:*	*date:* Jan '17

Ian **Brewerton** *architecture*

7 Warwick Road
Chorlton-cum-Hardy
Manchester M21 0AU

phone / fax: 0161-860-0005
email: admin@ian-brewerton.co.uk
internet: www.ian-brewerton.co.uk