A1

Copyright of this drawing is vested in the Architect and it must not be copied or reproduced without consent. Figured dimensions only are to be taken from this drawing. All contractors must visit the site and be responsible for taking and checking all dimensions relative to their work. Weedon Partnership to be advised of any variation between drawings and site conditions.
DO NOT SCALE OFF THIS DRAWING ..... IF IN DOUBT ASK

ACCOMMODATION SCHEDULE


1 Bedroom / 2 Person Apt	Cycle Parking
2 Bedroom / 4 Person Apt	Refuse Store
2 Bedroom / 4 Person Townhouse	Plant

ACCOMMODATION SCHEDULE

Potato Wharf - Block 3	1 Bed	2 Bed	2 Bed Twh	Totals
Level 07	4	11	0	15
Level 06	4	11	0	15
Level 05	4	11	0	15
Level 04	4	11	0	15
Level 03	4	11	0	15
Level 02	4	11	0	15
Level 01	3	8	0	11
Level 00	2	8	1	11
Totals	29	82	1	112

Any discrepancies found are to be raised with the relevant people, CHECK & ASK.

Refer to current project risk assessment(s) before any works are undertaken

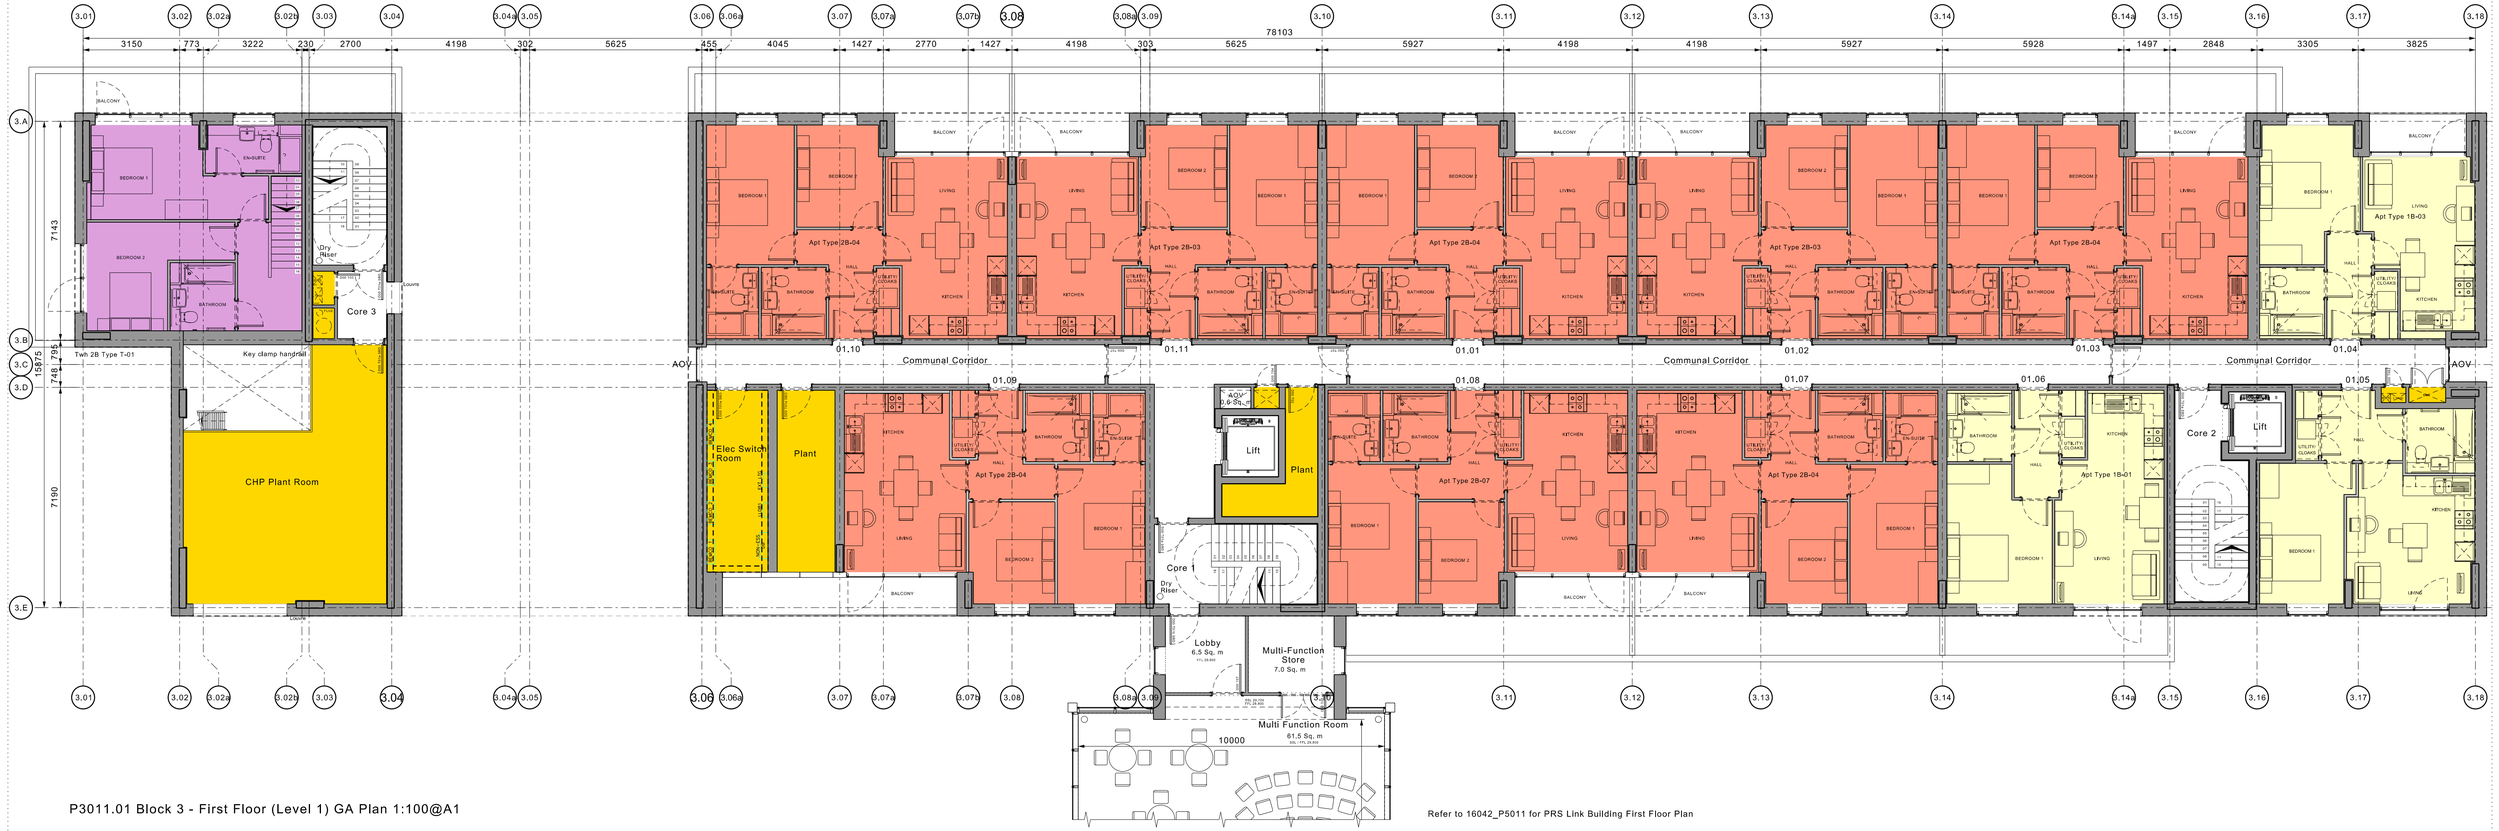

P3011.01 Block 3 - First Floor (Level 1) GA Plan 1:100@A1

Refer to 16042_P5011 for PRS Link Building First Floor Plan

Rev	Drawn	Date	Comment
--	SP	15.12.2016	PLANNING ISSUE

WEEDON architects
Harry's Yard
176-178 Newhall St
Birmingham B3 1SJ
T: 0121 454 4171
F: 0121 455 9152
www.weedonarchitects.co.uk

POTATO WHARF - BLOCKS 3 & 4
FIRST FLOOR
GENERAL ARRANGEMENT BLOCK 3

Drawn DV Date DEC 2016 PLANNING
Checked PC Scale 1:100 @ A1 16042 P3011--

REF: PW3-WA-DRG-07-3011