
384200m 384300m 384400m 384500m

398500m

398400m

398300m

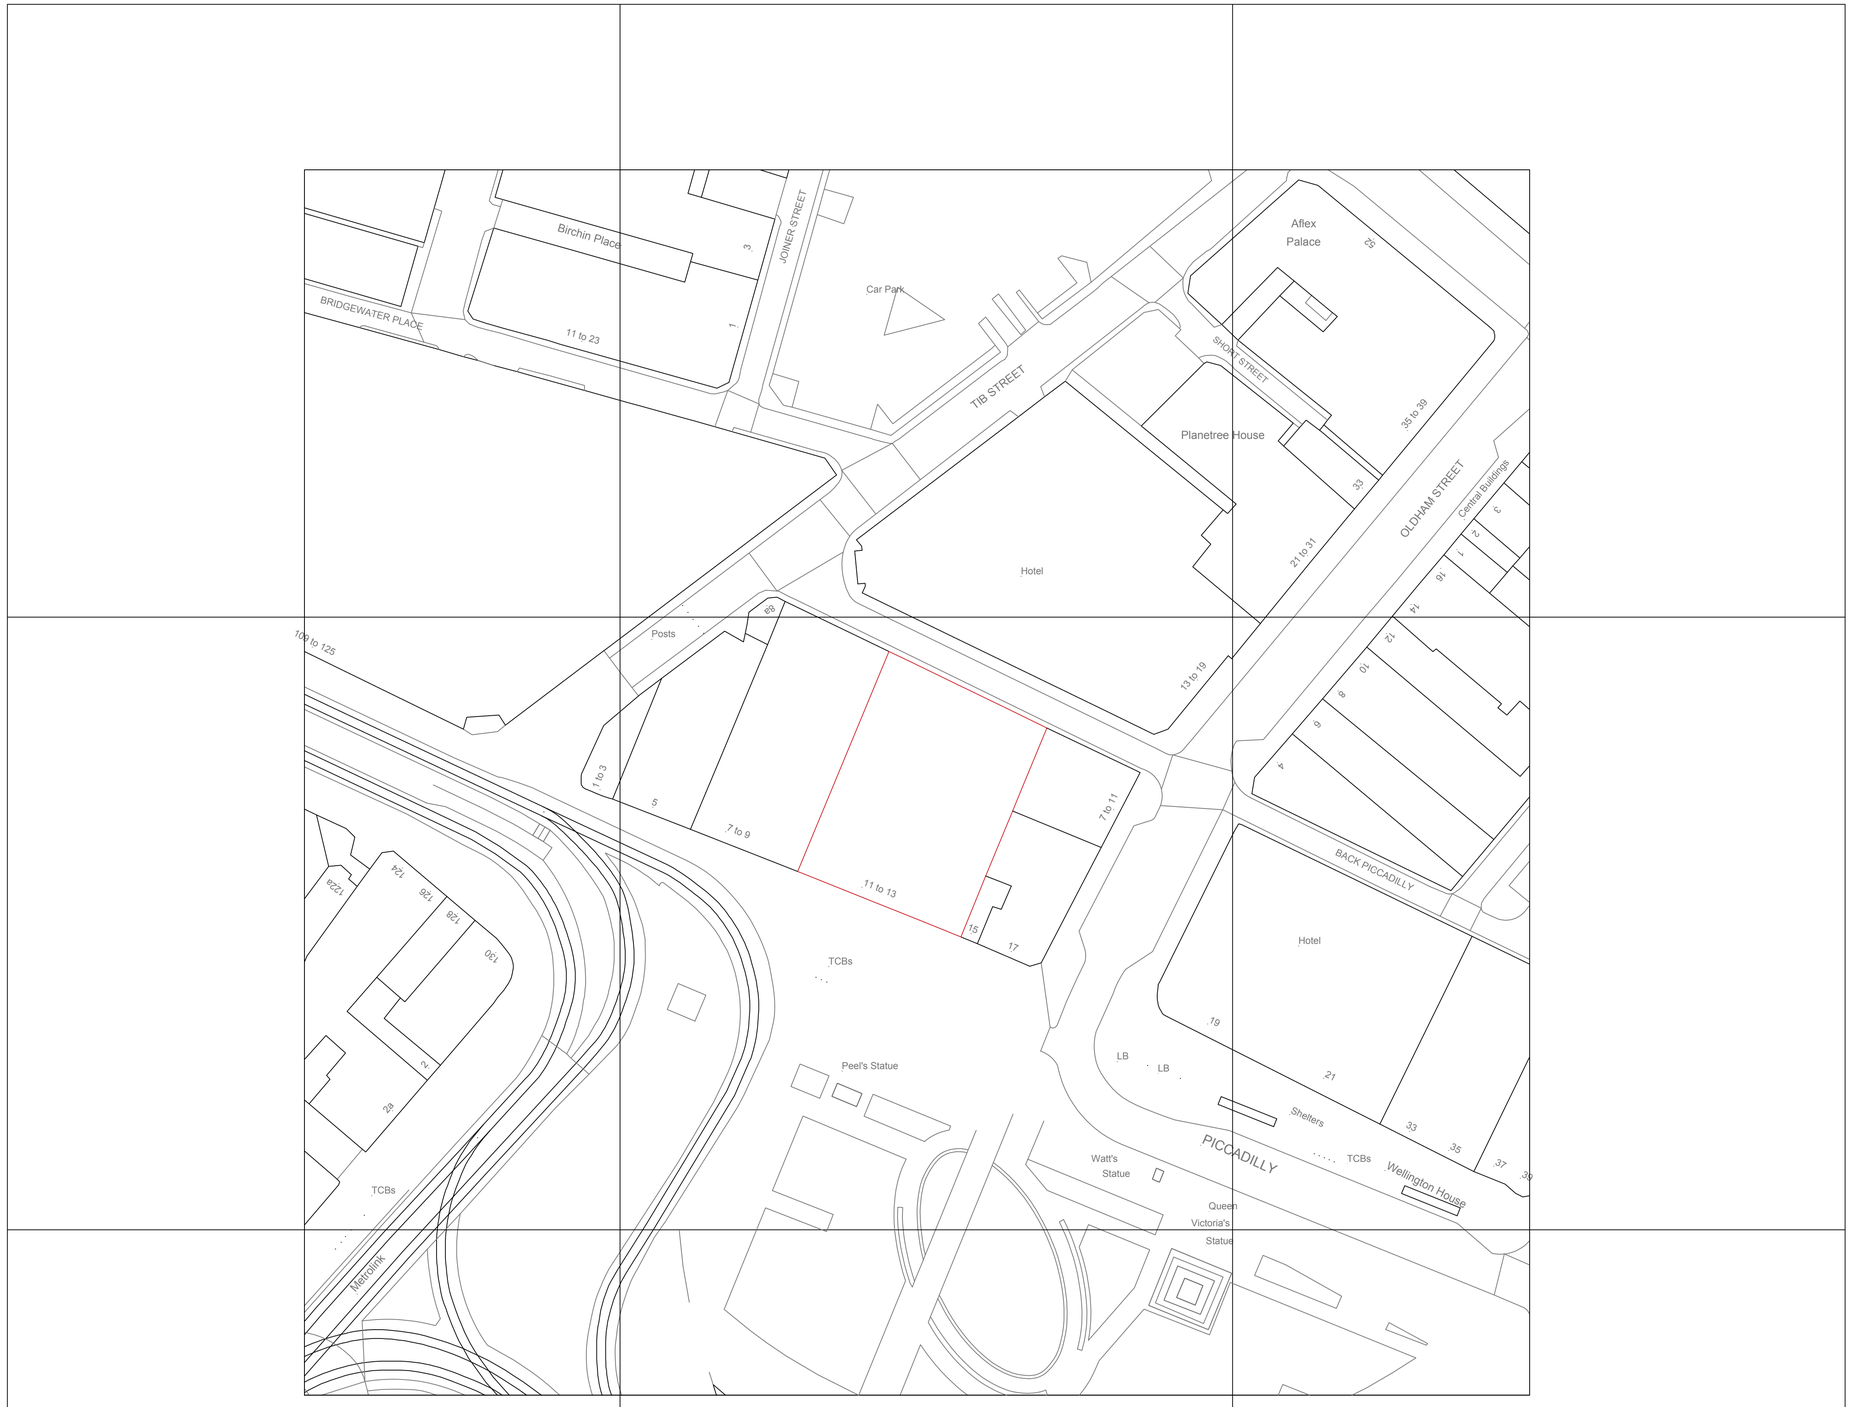

1 : 500 0 10 20 30 40 50 100mts

NOTES
Do not scale this drawing unless for planning purposes

INFORMATION

Boots

NOTTINGHAM
NG90 1BS

0115 950 6111

MARAQ
Oak House, Mere Way
Ruddington Fields
Business Park
Nottingham, NG11 6JS
T. 0115 931 5200
Contractor's Ref
DXXXX-XXX

Project Name
Store 0000
Address
Town POST CODE

Drawing Title
Site Plan

Dept. Architectural
Drawn Author
Approved Approved
Scale 1:500
Date 01:01:16

Drg No. XXXX / C000000 / 110
Rev. -

Original sheet size A1

Drawing1.dwg
Emily Percival
Print date: 15 August 2016