

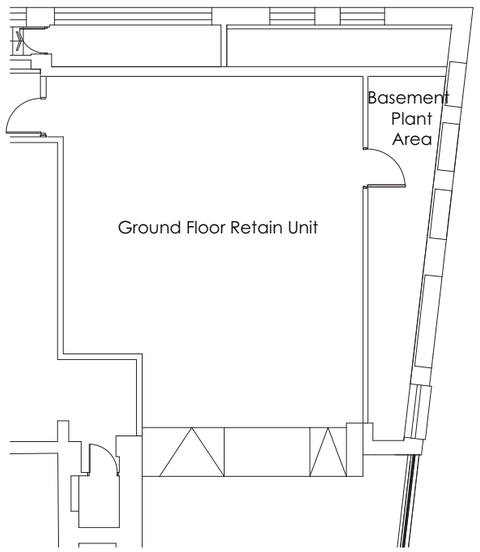


GROUND FLOOR - REAR AREA

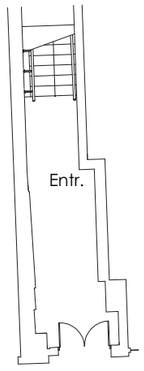

GROUND FLOOR - ENTRANCE

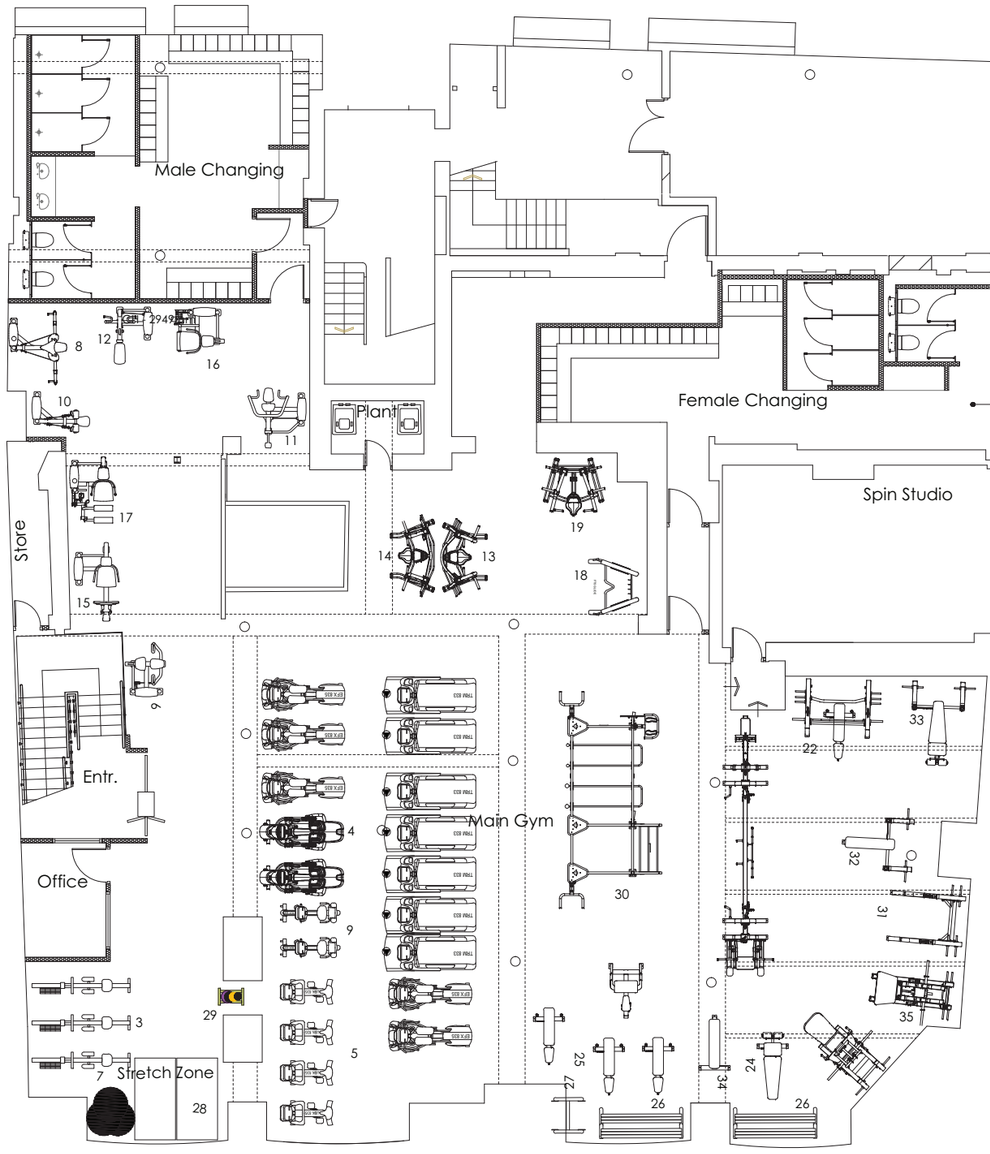

BASEMENT

KEY

1. Precor TRM 833 Treadmill x 7
2. Precor EFX 835 Total Body Crosstrainer x 5
3. Concept II Rowers x 3
4. Precor AMT 835 with Openstride x 2
5. Precor UBK 835 Upright Cycle x 4
6. Precor RBK 835 Recumbent Cycle x 2
7. 55-75cm Stability Balls and Rack
8. Precor Vitality Rear Delt/Pec Fly
9. Precor Vitality Chest Press
10. Precor Vitality Lat Pull Down
11. Precor Vitality Shoulder Press
12. Precor Vitality Seated Row
13. Precor Discovery Plate Loaded Low Row
14. Precor Discovery Plate Loaded Chest Press
15. Precor Vitality Leg Press
16. Precor Vitality Leg Extension
17. Precor Vitality Leg Curl
18. Precor Icarian FTS Glide
19. Precor Discovery Plate Loaded Shoulder Press
20. Precor Icarian 4 Stack Multi Station - Pulldown, Dip Chin,
21. Precor Icarian Plate Loaded Angled Leg Press
22. Precor Plate Loaded Smith Machine
23. Precor Icarian Seated Preacher Curl
24. Precor Icarian Adjustable Decline Bench
25. Precor Icarian Super Bench
26. 2-40kg Dumbells and Rack
27. 10-45kg Barbells and Rack
28. 1000x2000 Stretch Mats
29. 1-5kg Medicine Balls
30. Functional Rig
31. Precor Icarian Squat Rack
32. Precor Icarian Olympic Bench
33. Precor Icarian Olympic Decline Bench
34. Precor Icarian Flat Bench
35. Precor Icarian Super Squat

PROPOSED FLOOR PLANS

Scale 1:150 @ A3

N

500 1500 3000 5000

SCALE (MM)

0 1000 2000 4000

Triglyph Property Consultants Limited
Eldon House, 2 - 3 Eldon Street
London, EC2M 7LS

Tel 020 3051 2433 Fax 020 3051 2434
E Mail info@triglyph.co.uk

Website www.triglyph.co.uk

Do not scale from this drawing

All dimensions to be checked on site

Works to be carried out in accordance with bye-laws and regulations of Local Authorities and Statutory Undertakers.

© Triglyph Property Consultants Limited

Drawing type: PLANNING DRAWING

Amendments:

0:	02.03.2016	First Issue
A:	07.042016	Amended Staircase and entrance
B:	21.04.2016	Step added to studio entrance

Client: FIT4LESS - MANCHESTER
KARAN VIJ

Project: 77 PICCADILLY
MANCHESTER

Scale: 1 : 150 @ A3 Date: JANUARY 2016

Drawn: BR Checked: RDW

Drg.no: T13119 - 77 - 1104 Rev: B

Title: PROPOSED GROUND AND BASEMENT: GENERAL ARRANGEMENT LAYOUT