


Image Showing the elevation on Wood Street.

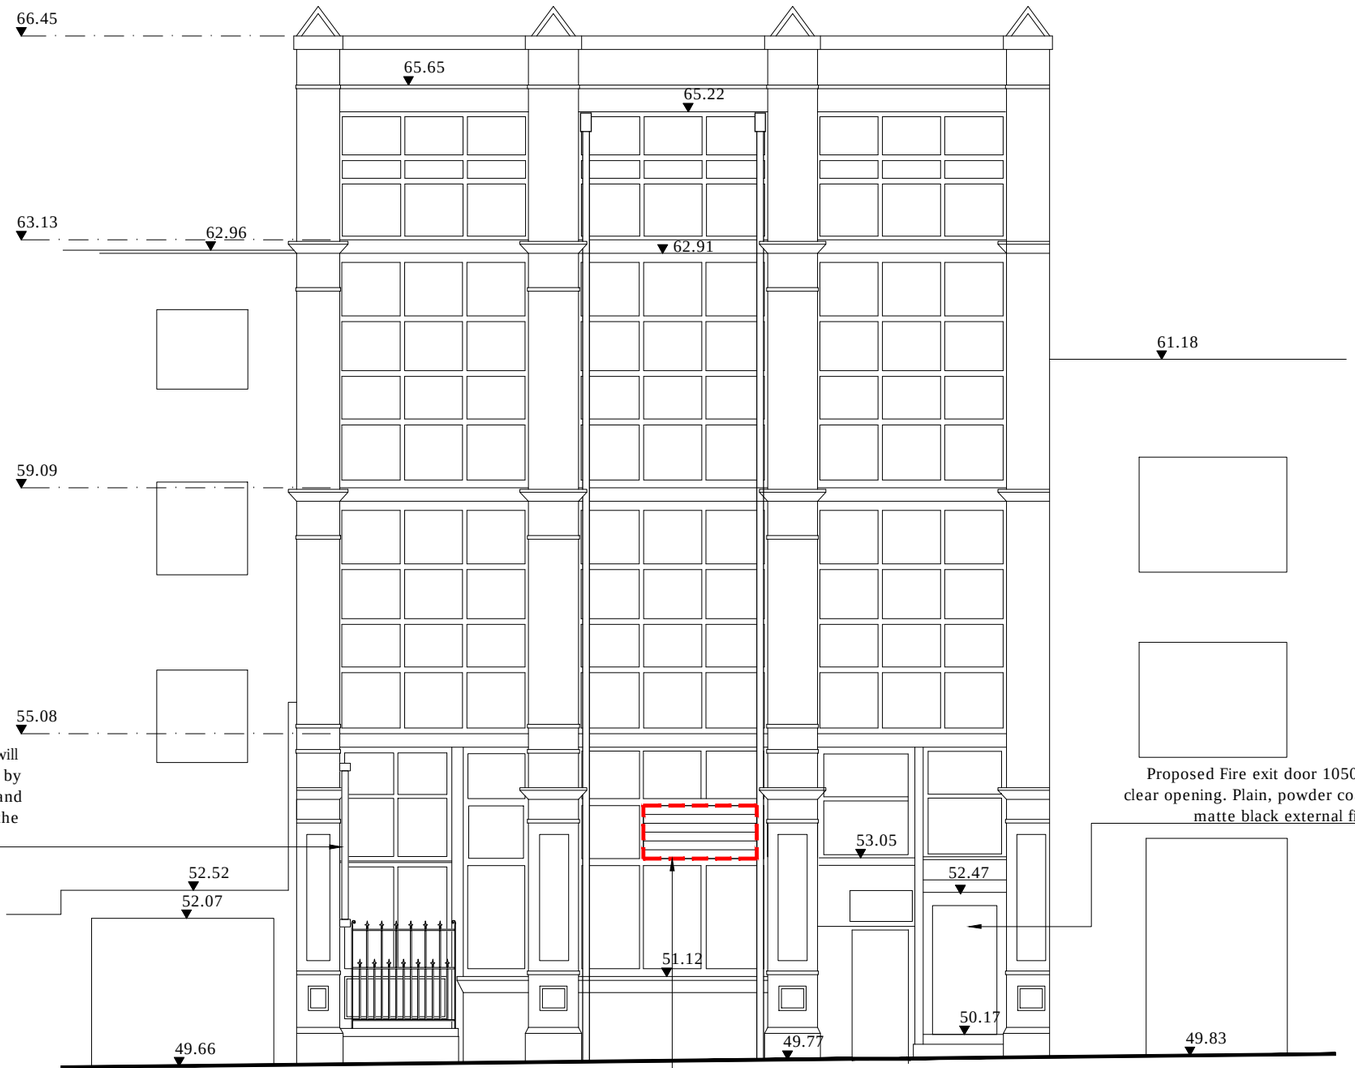


0 1 2 3 4m

Scale 1:100

© Buchanan Hartley Architects Ltd.

The information contained in this drawing is the copyright of Buchanan Hartley Architects Ltd, and must not be used in whole or in part without the express written approval of Buchanan Hartley Architects Ltd.

DO NOT SCALE FROM THIS DRAWING

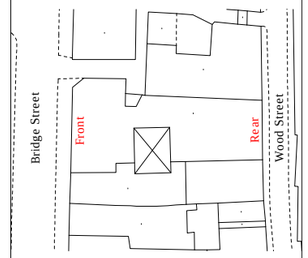

Rev	Description	Date	By
-	-	-	-

Status
Planning

Buchanan Hartley Architects Ltd
architecture interiors environment

13 Grosvenor Gardens London SW1W 0BD
T 020 7592 7247
E mail@buchananhartley.co.uk

Client
Randall and Aubin

Project
64 Bridge Street
Manchester

Title
Rear Elevation
Existing

Scale
1:100@A3

Date
27/05/2016

Drawn
NM

Checked
--

Project No
0835

Drawing No
L(--)008

REV
B