
© 2007-2014 by Edge Architects Ltd. All rights reserved.
This drawing must not be scaled. Discrepancies to be reported to the Architect immediately.
All dimensions to be checked from site. All information to be subject to full site surveys.
This drawing or any portion of it may not be reproduced in any way without Architect's consent

REV.	DETAILS	BY	DATE

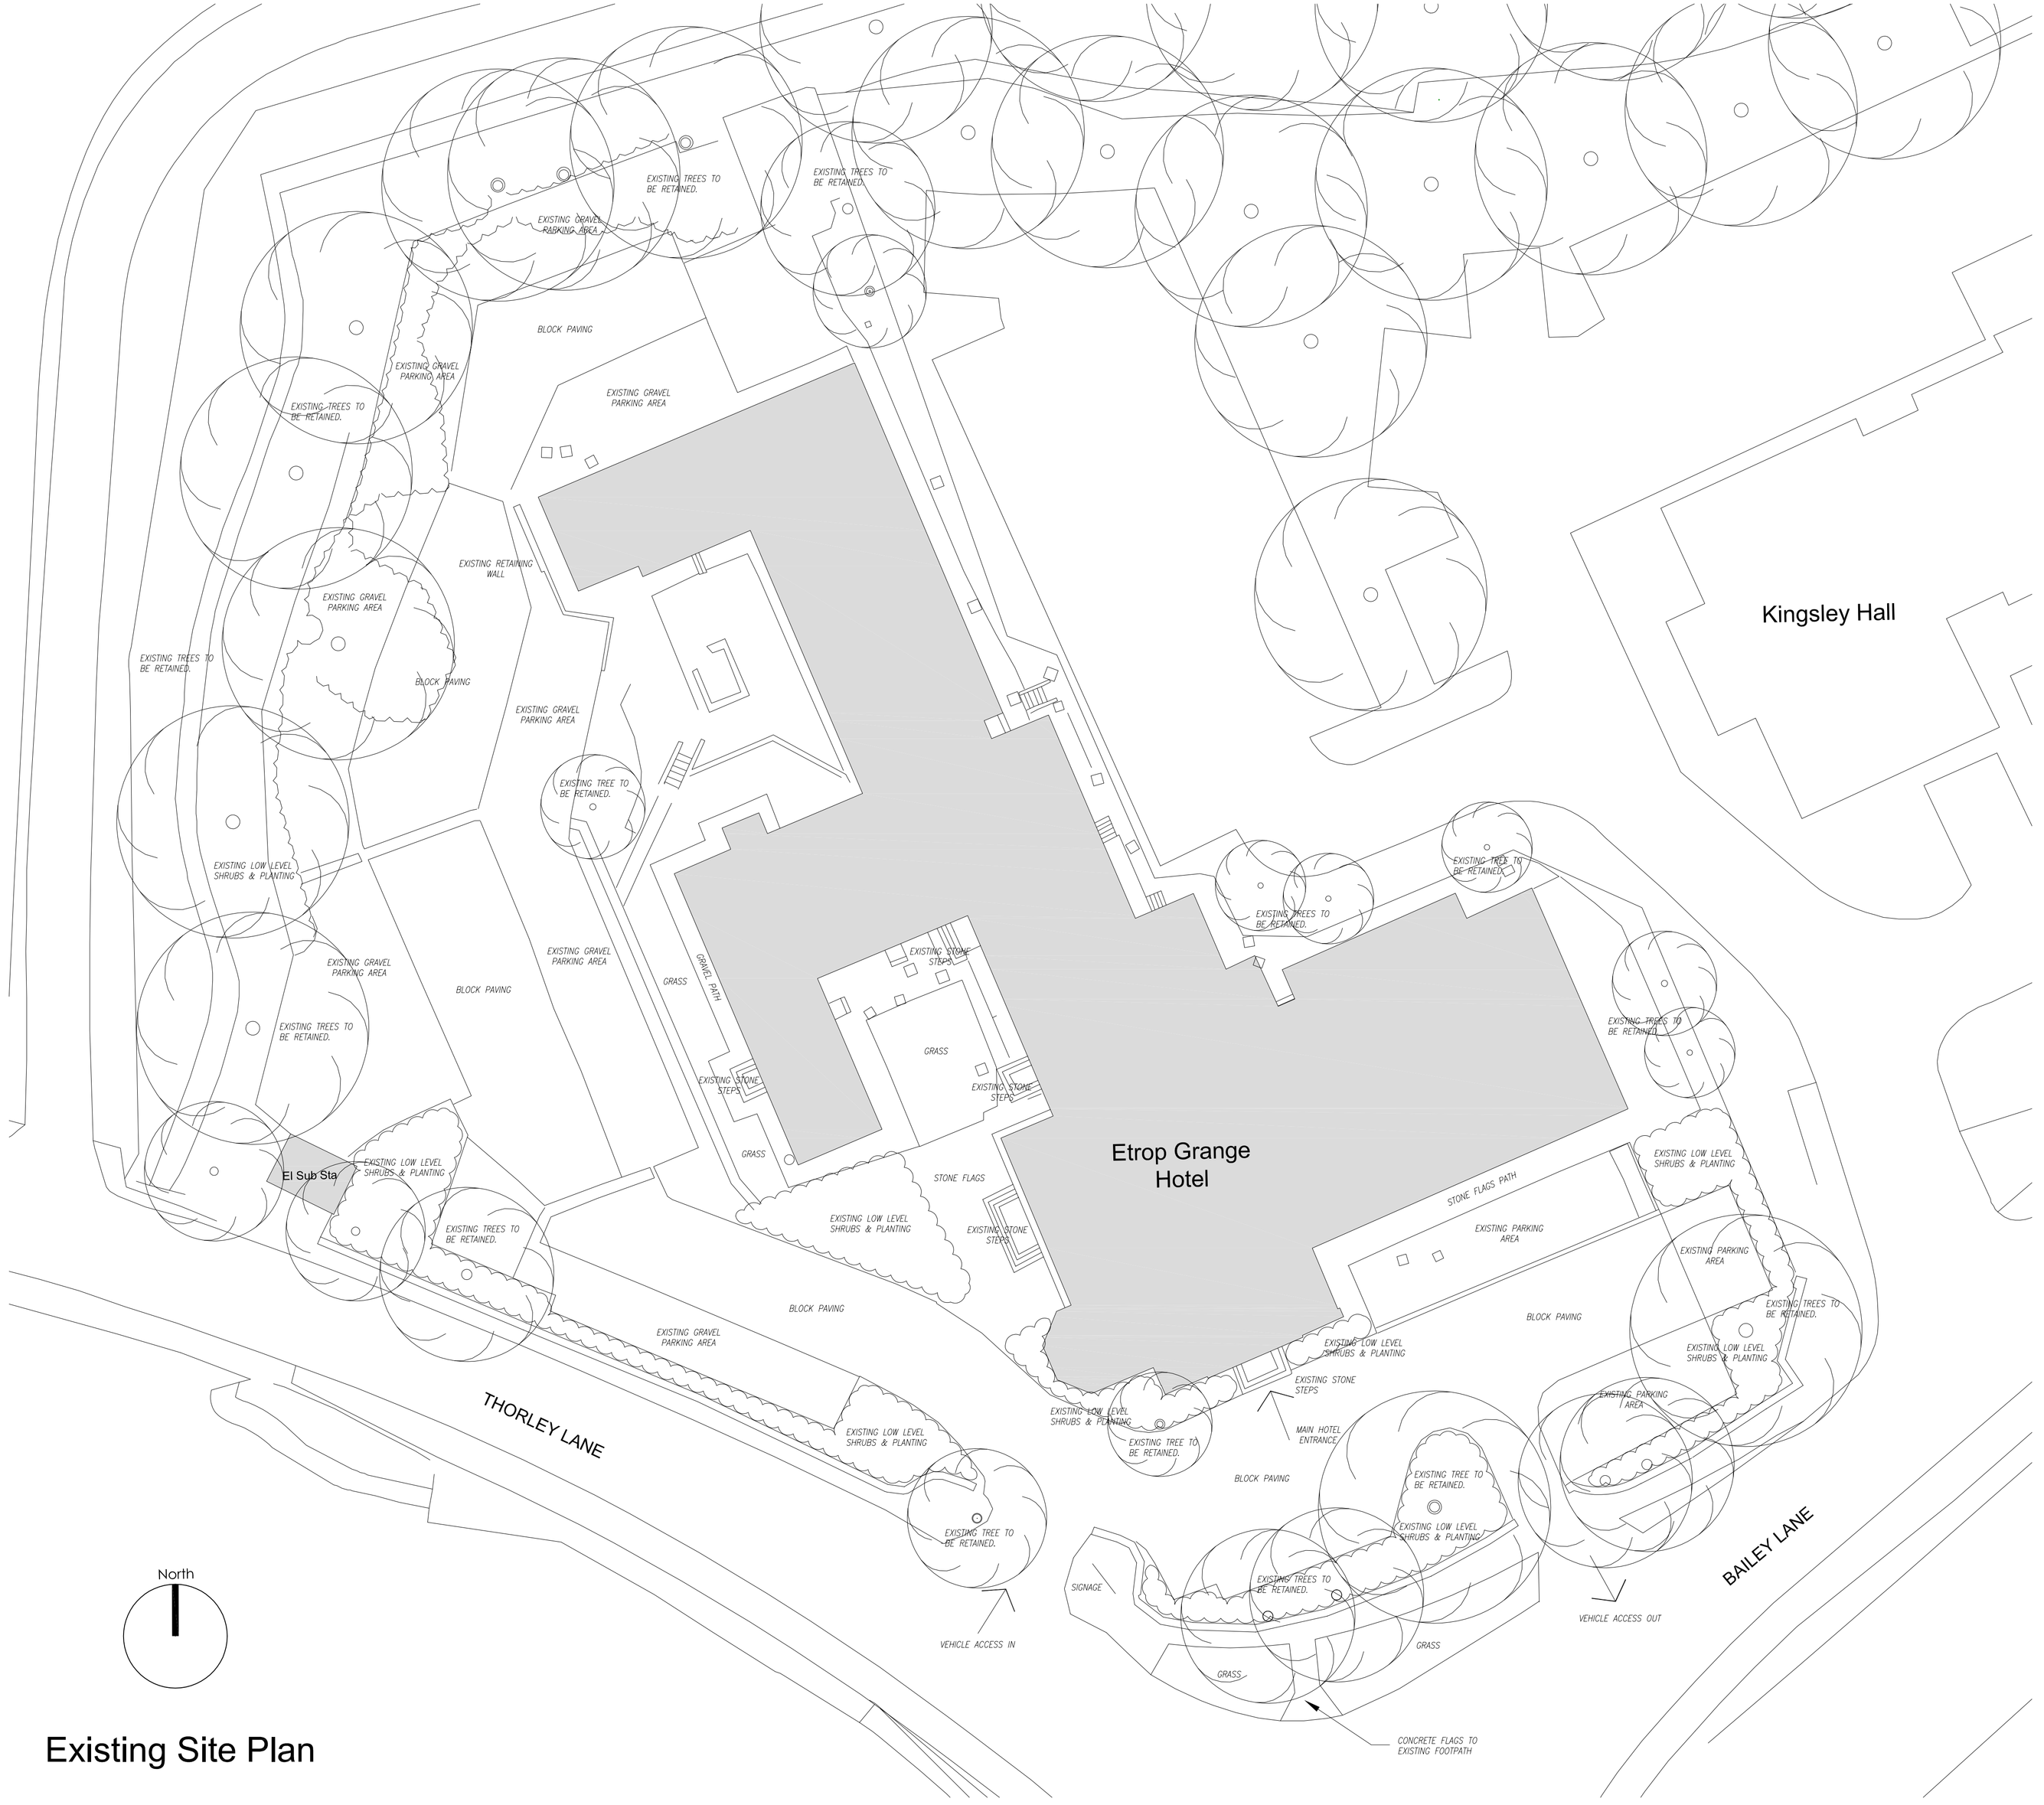

Existing Site Plan

edgearchitects
Edge Architects Ltd. 5a Union Court, Liverpool L2 4SJ T +44(0)151 236 8681 E liverpool@edge-architects.co.uk

PURPOSE OF ISSUE: PLANNING

PROJECT: ETROP GRANGE HOTEL, MANCHESTER

DRAWING TITLE: EXISTING SITE PLAN

PROJECT NO.	ORIGINATOR	ZONE	LEVEL	TYPE	ROLE	NUMBER
2016.02 -	EDG -	00 -	00 -	DR -	A -	1001
DATE	SCALE	DRAWN BY	STATUS	REVISION
14.04.2016 -	1:200 @ A1 -	AJS -	S0 -	P1.0