

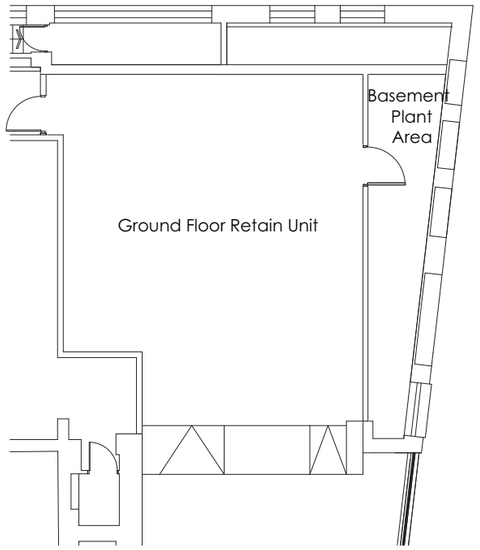


GROUND FLOOR - REAR AREA

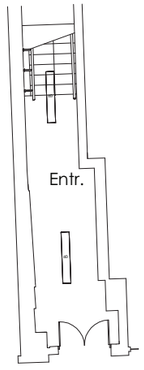

GROUND FLOOR - ENTRANCE

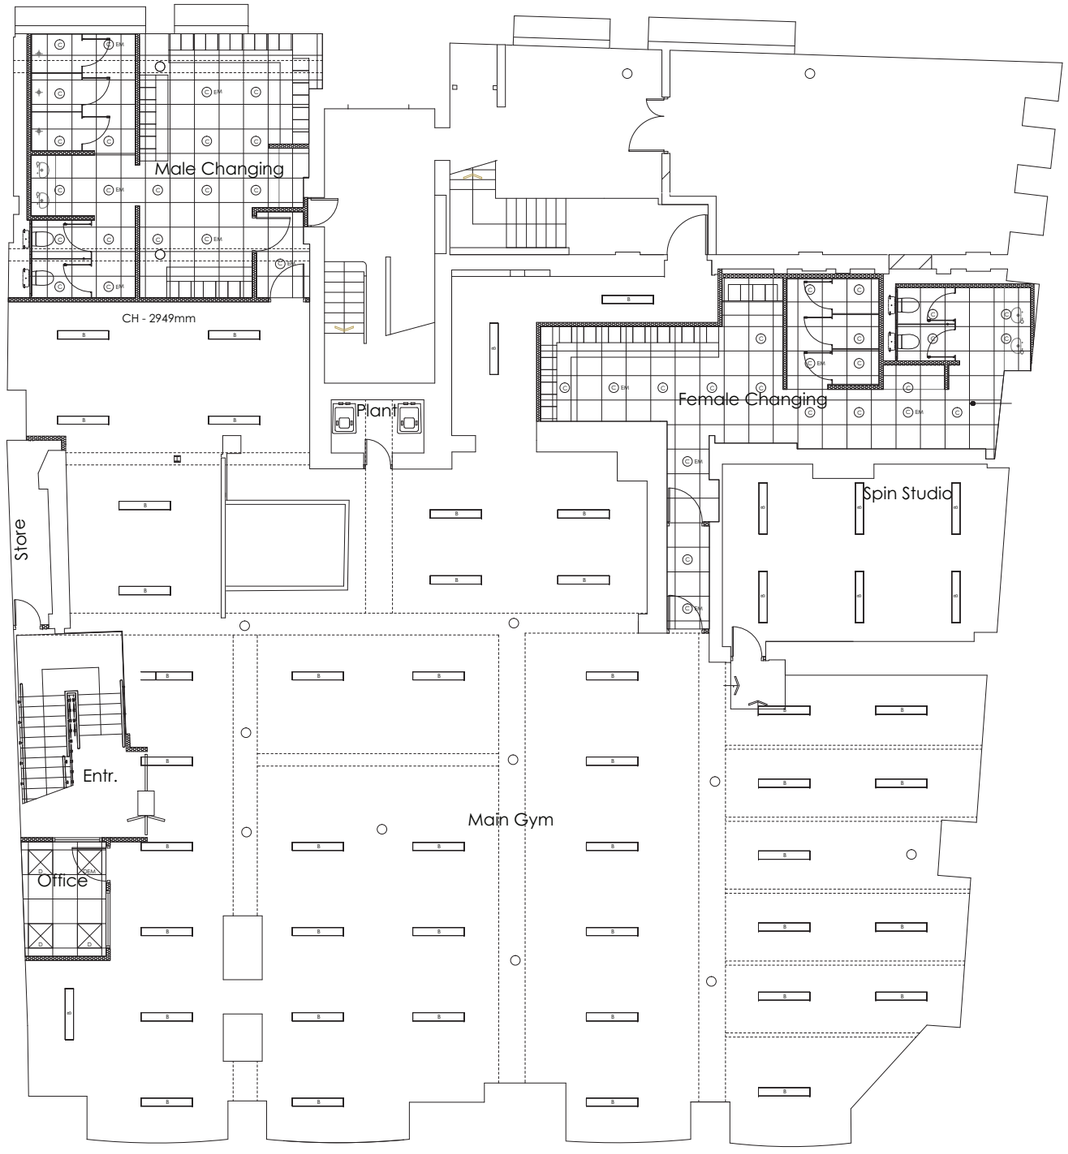

BASEMENT

PROPOSED FLOOR PLANS

Scale 1:150 @ A3

N

500 1500 3000 5000
SCALE (MM)
0 1000 2000 4000

Triglyph Property Consultants Limited
Eldon House, 2 - 3 Eldon Street
London, EC2M 7LS

Tel 020 3051 2433 Fax 020 3051 2434
E Mail info@triglyph.co.uk

Website www.triglyph.co.uk

Do not scale from this drawing
All dimensions to be checked on site
Works to be carried out in accordance with bye-laws and regulations of Local Authorities and Statutory Undertakers.
© Triglyph Property Consultants Limited

Drawing type: PLANNING DRAWING

Amendments:

0:	02.03.2016	First Issue
A:	07.042016	Amended Staircase and entrance
B:	21.04.2016	Step added to studio entrance

Client: FIT4LESS - MANCHESTER
KARAN VIJ

Project: 77 PICCADILLY
MANCHESTER

Scale: 1 : 150 @ A3 Date: JANUARY 2016
Drawn: BR Checked: RDW
Drg.no: T13119 - 77 - 1103 Rev: B

Title: PROPOSED GROUND AND BASEMENT: REFLECTIVE CEILING LAYOUT