


Location Plan
Scale: 1:1250

N

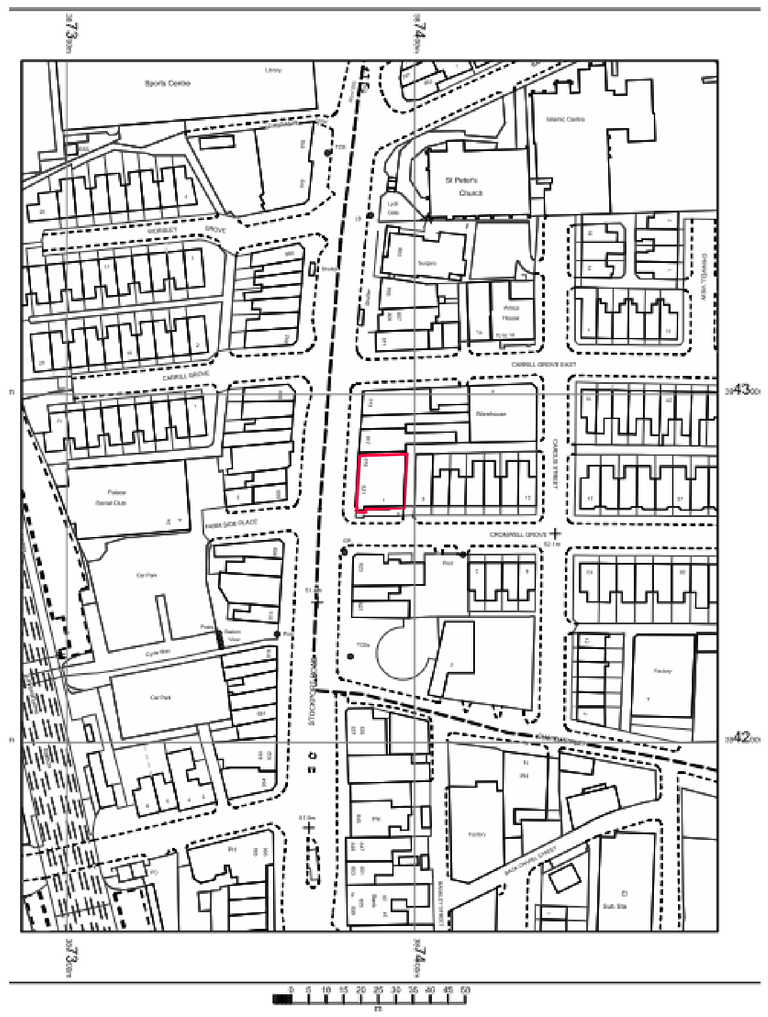

Site Plan provided by Ordnance survey 2000
Scale: 1:500

N

Group Property

Notes:

This crawing is the copyright anc property of The Royal Bank of Scotlanc plc.
It must not be copiec or publishec without written consent.

Do not scalc from this crawing.



Existing 5886 '5' Key height 905mm

Financial footprint Rank	-
Classification	-
Building Category	-
ATM RAG Rating	
COST	

rev	description	date

RBS
The Royal Bank of Scotland Group

project
LEVENSHULME
821 Stockport Road
M19 3PL

title
GROUND FLOOR

LOCATION PLAN

scale 1:500 1:1250 @ A1		
drn SB	chk EK	app
date 08.05.18	date 08.05.18	date
consultants' drawing number D0704-035-082		branch
rbs drawing number		rev. /