
© 2007-2014 by Edge Architects Ltd. All rights reserved.
This drawing must not be scaled. Discrepancies to be reported to the Architect immediately.
All dimensions to be checked from site. All information to be subject to full site surveys.
This drawing or any portion of it may not be reproduced in any way without Architect's consent

REV.	DETAILS	BY	DATE
P1.1	DRAWING REVISED FOLLOWING HERITAGE & PLANNING COMMENTS	AJS	29.04.16
P1.2	DRAWING UPDATED FOLLOWING CONSERVATION OFFICER COMMENTS.	AJS	16.05.16
P1.3	DRAWING UPDATED FOLLOWING CONSERVATION OFFICER COMMENTS.	AJS	05.07.16

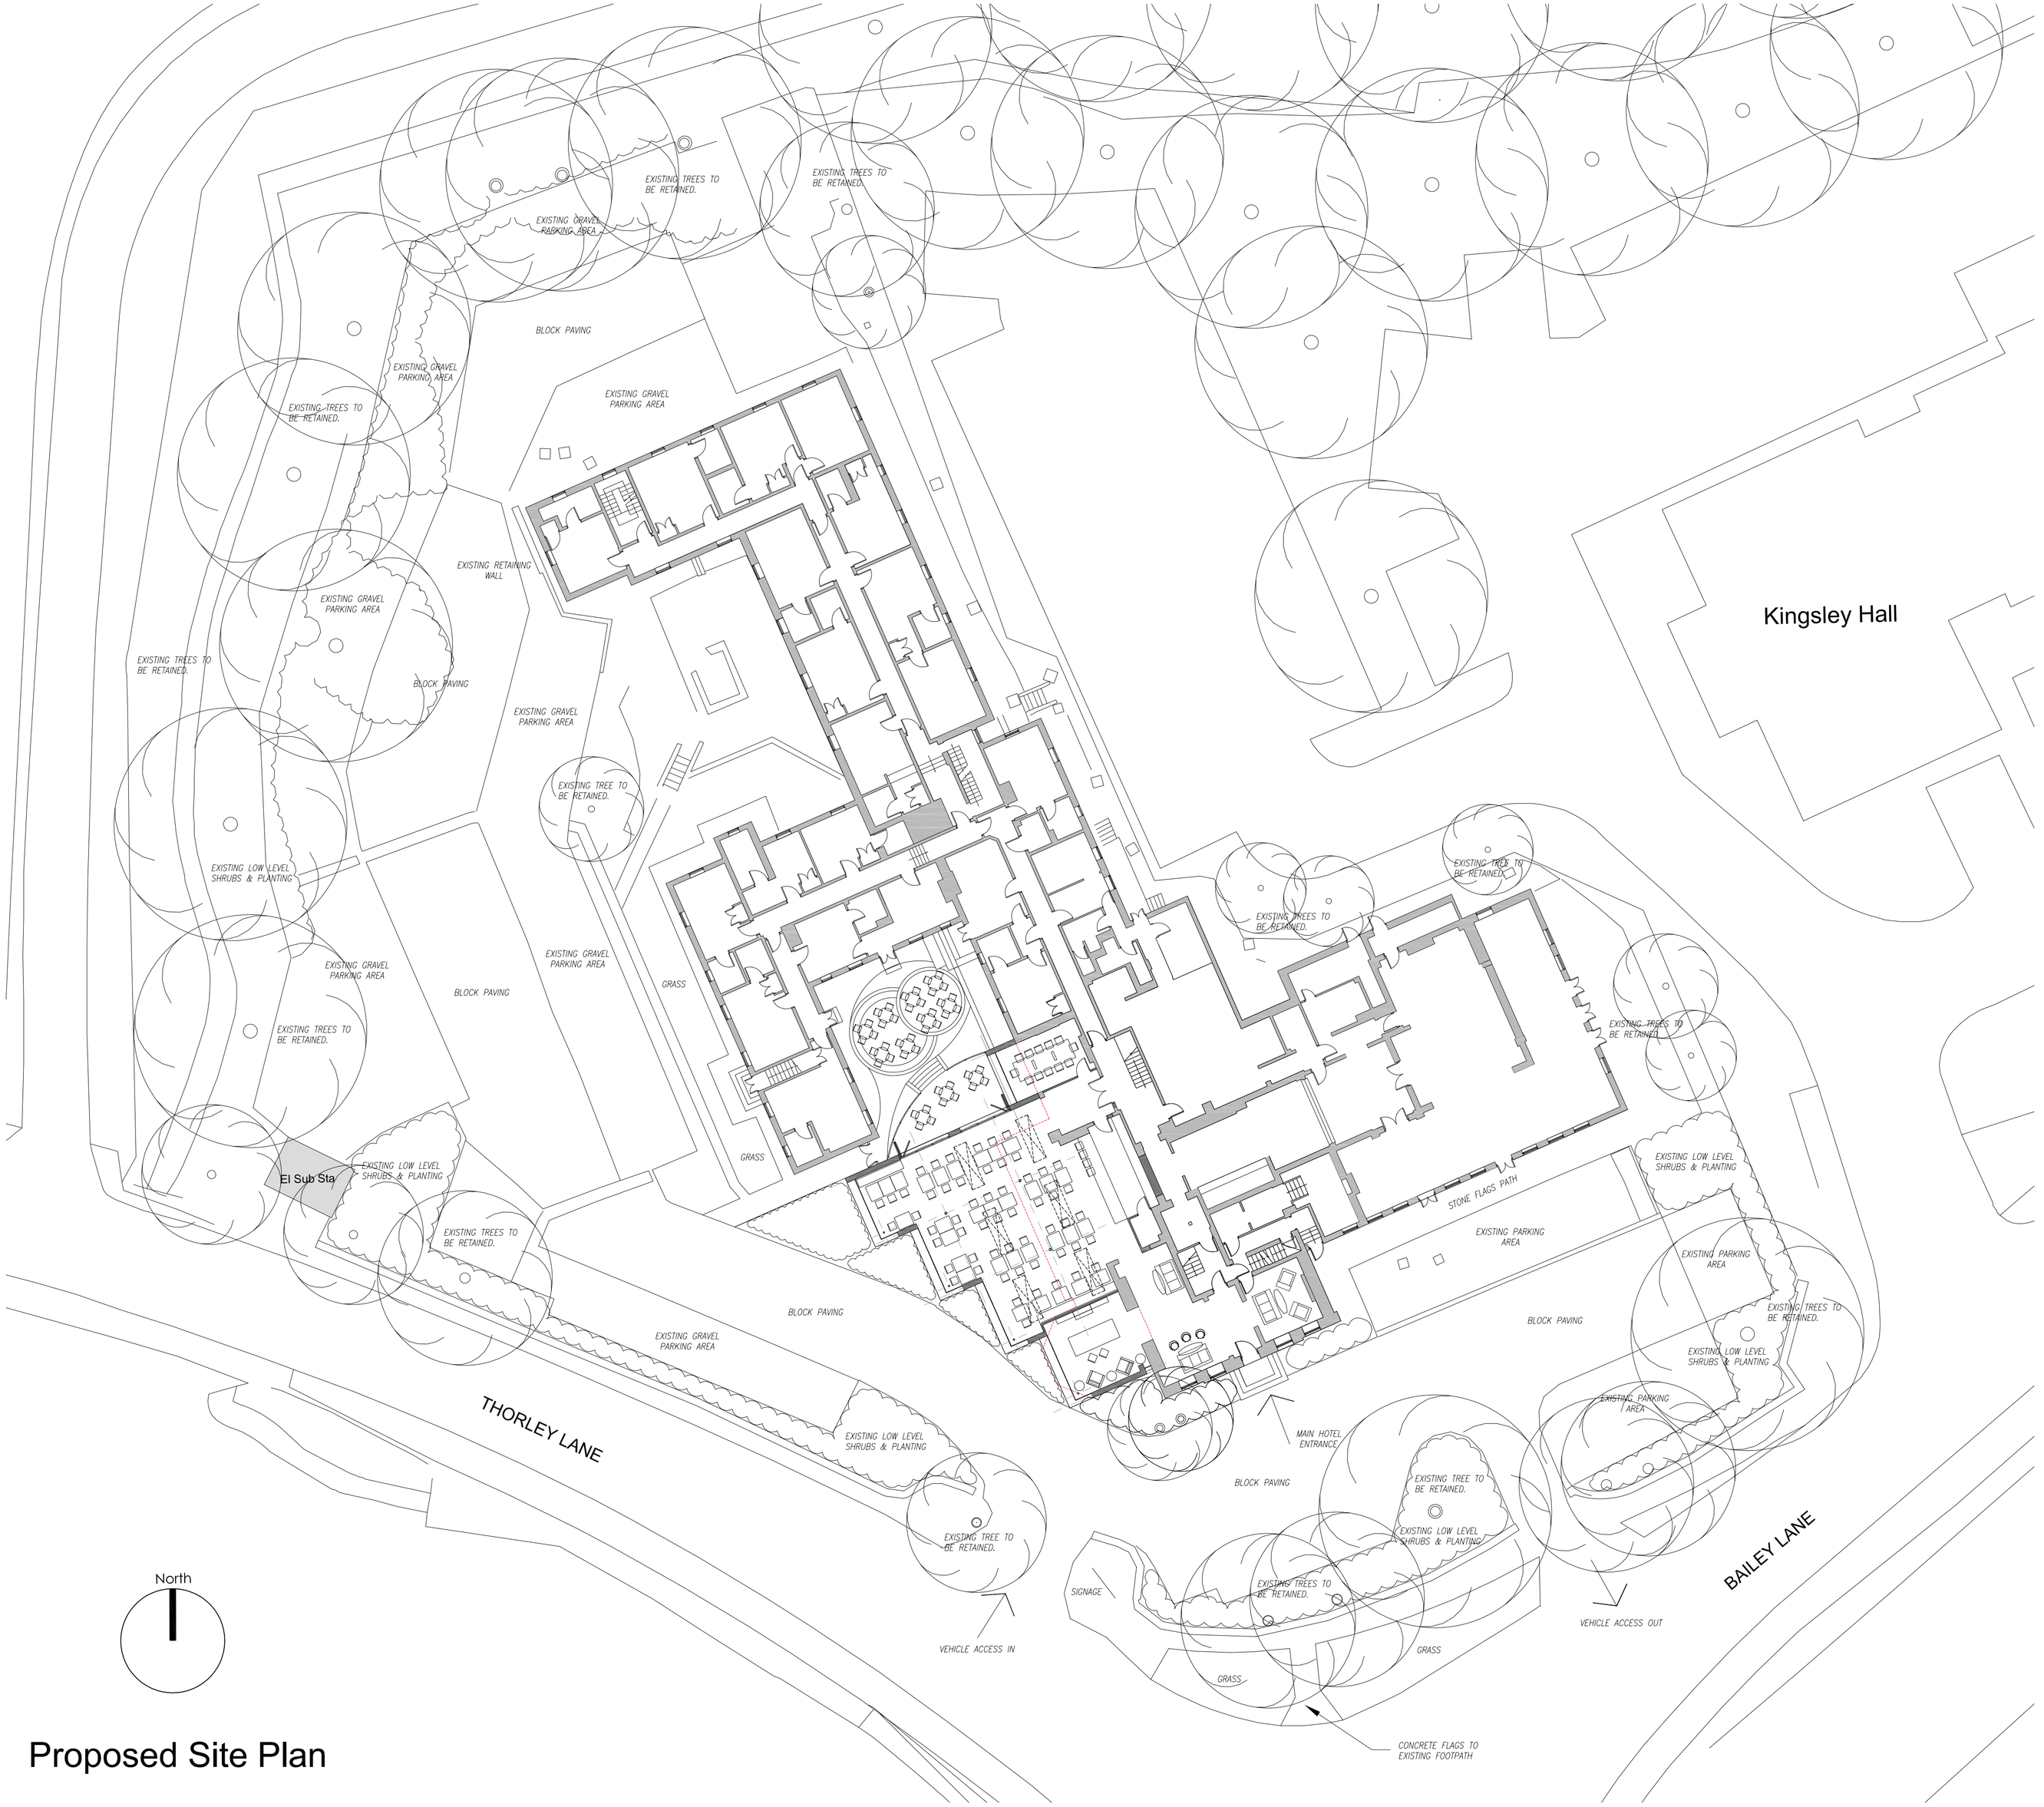

Proposed Site Plan

edgearchitects
Edge Architects Ltd. 9a Union Court, Liverpool L2 4SJ T +44(0)151 236 8681 E liverpool@edge-architects.co.uk

PURPOSE OF ISSUE: PLANNING
PROJECT: ETROP GRANGE HOTEL, MANCHESTER
DRAWING TITLE: PROPOSED SITE PLAN

PROJECT ID.	ORIGINATOR	ZONE	LEVEL	TYPE	ROLE	NUMBER
2016.02 -	EDG -	00 -	00 -	DR -	A -	2000

DATE	SCALE	DRAWN BY	STATUS	REVISION
14.04.2016 -	1:200 @ A1 -	AJS -	S0 -	P1.3