

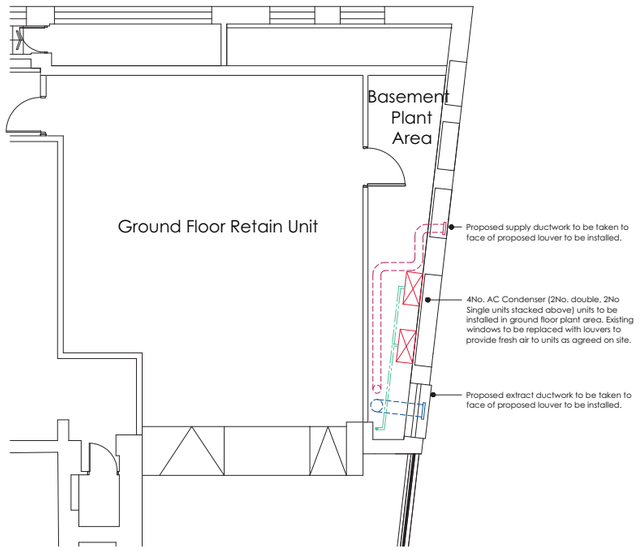


GROUND FLOOR - REAR AREA

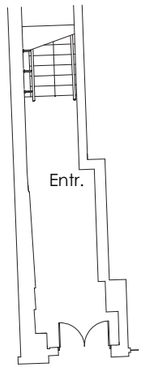


GROUND FLOOR - ENTRANCE

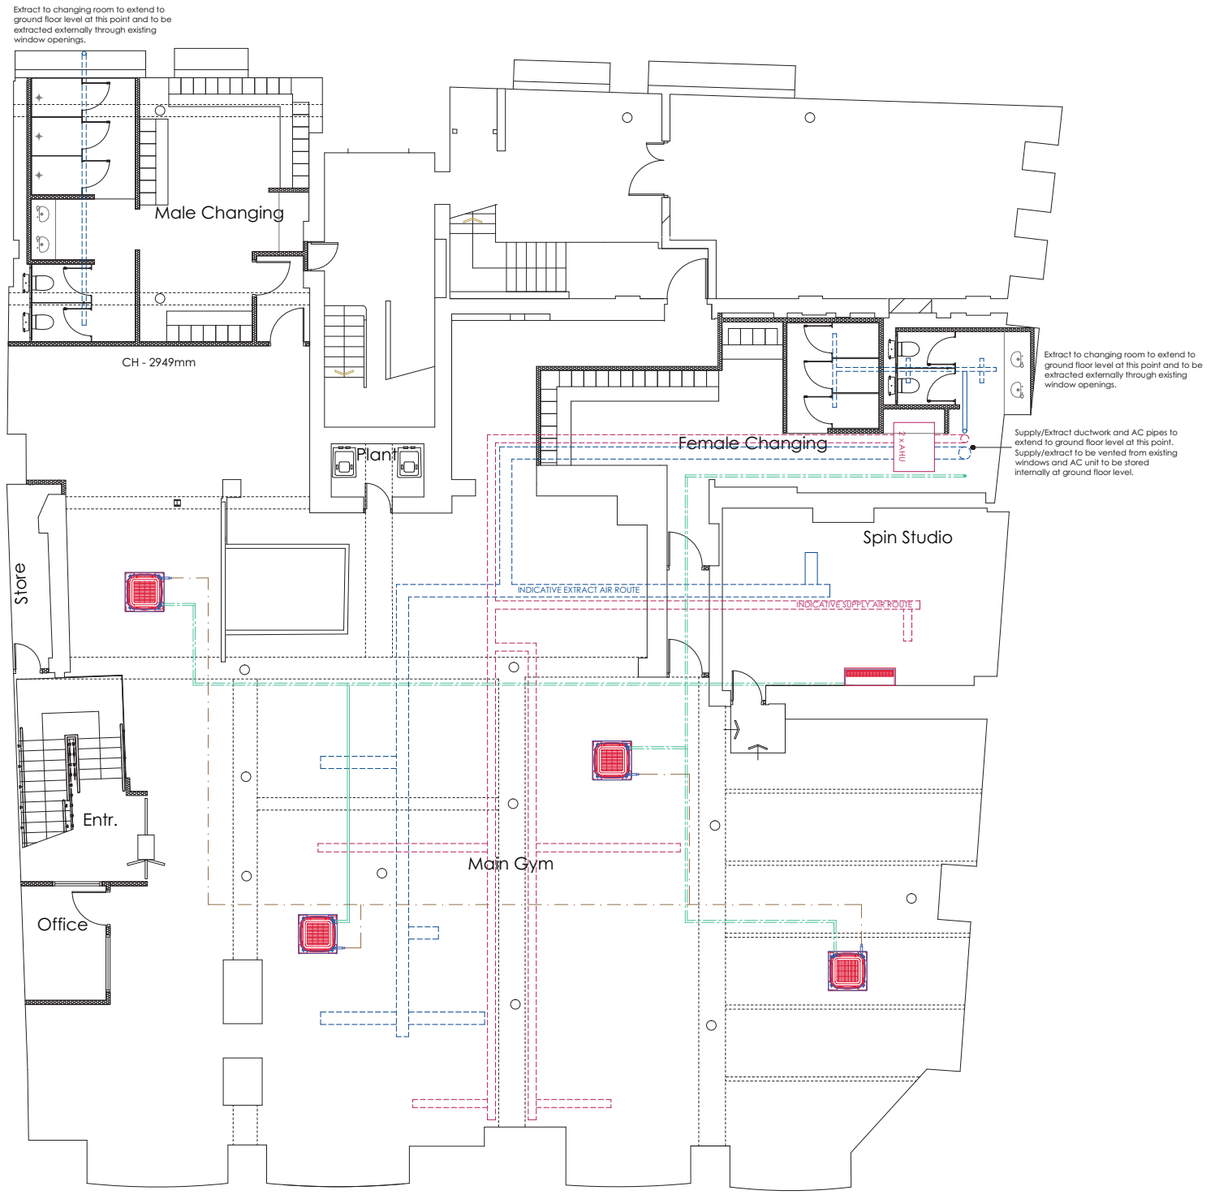

BASEMENT

PROPOSED FLOOR PLANS

Scale 1:150 @ A3

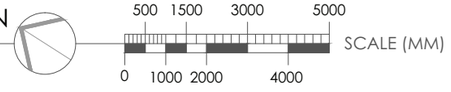

Triglyph Property Consultants Limited
Eldon House, 2 - 3 Eldon Street
London, EC2M 7LS

Tel 020 3051 2433 Fax 020 3051 2434
E Mail info@triglyph.co.uk

Website www.triglyph.co.uk

TRIGLYPH PROPERTY CONSULTANTS LTD

Do not scale from this drawing

All dimensions to be checked on site

Works to be carried out in accordance with bye-laws and regulations of Local Authorities and Statutory Undertakers.

© Triglyph Property Consultants Limited

Drawing type: PLANNING DRAWING

Amendments:

0:	02.03.2016	First Issue
A:	05.04.2016	Ground floor rear area added
B:	18.04.2016	Alteration to layout
C:	21.04.2016	Step added to studio entrance
D:	21.04.2016	Alteration to AC layout to ground floor plant

Client: FIT4LESS - MANCHESTER
KARAN VIJ

Project: 77 PICCADILLY
MANCHESTER

Scale: 1 : 150 @ A3 Date: JANUARY 2016

Drawn: BR Checked: RDW

Drg.no: T13119 - 77 - 1105 Rev: D

Title: PROPOSED GROUND AND BASEMENT: MECHANICAL LAYOUT