

AREA 2 - PROPOSED OFFICE / ACCESSIBLE WC SETTING OUT & GENERAL ARRANGEMENT PLANS

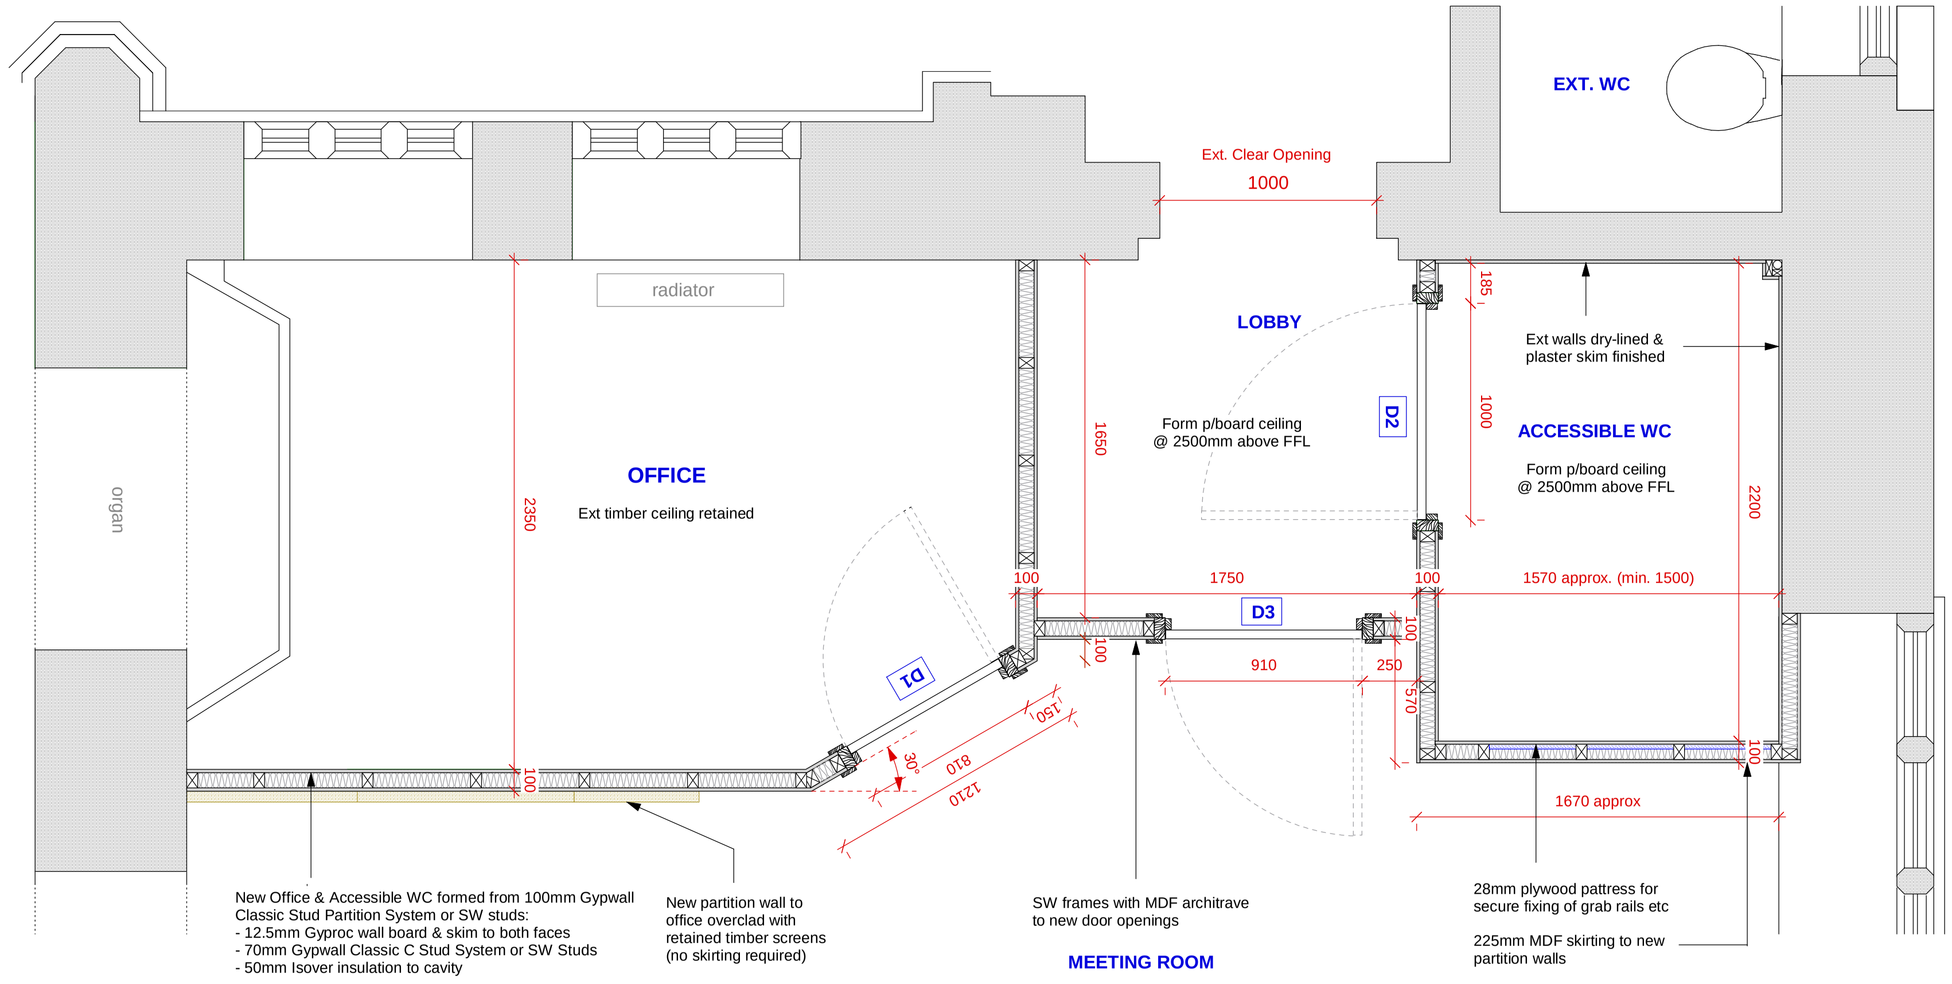


PROPOSED SETTING OUT PLAN

DOOR SCHEDULE:

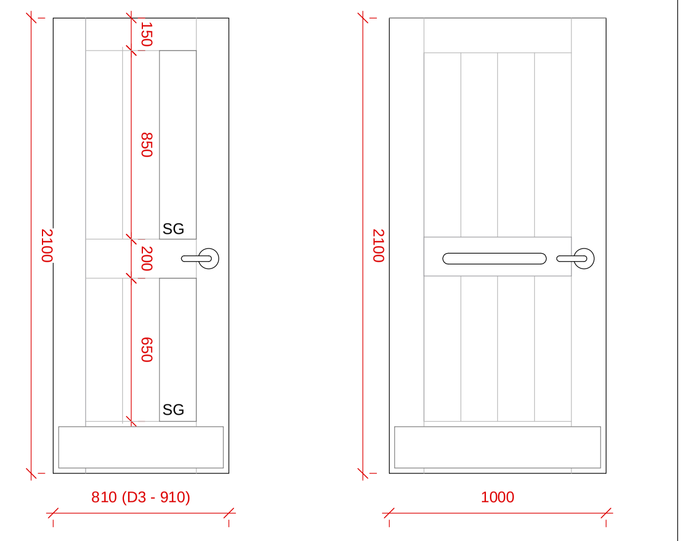

DOOR D1 & D3:
- SC bespoke oak door
- Visual contrasting ironmongery
- Lever handle & sash lock
- Door closer with a force not exceeding 22.5N between 0 deg and 30 deg and 30N between 30 deg and 90 deg
- Glazing to be toughened / laminated to BS 6206
- Kick plates

DOOR D2:
- Bespoke Oak door
- Visual contrasting ironmongery
- Pull handle to WC side
- DDA light action facility indicator bolt with combined lever handle with emergency release mechanism
- Kick plates
- Accessible WC door symbol

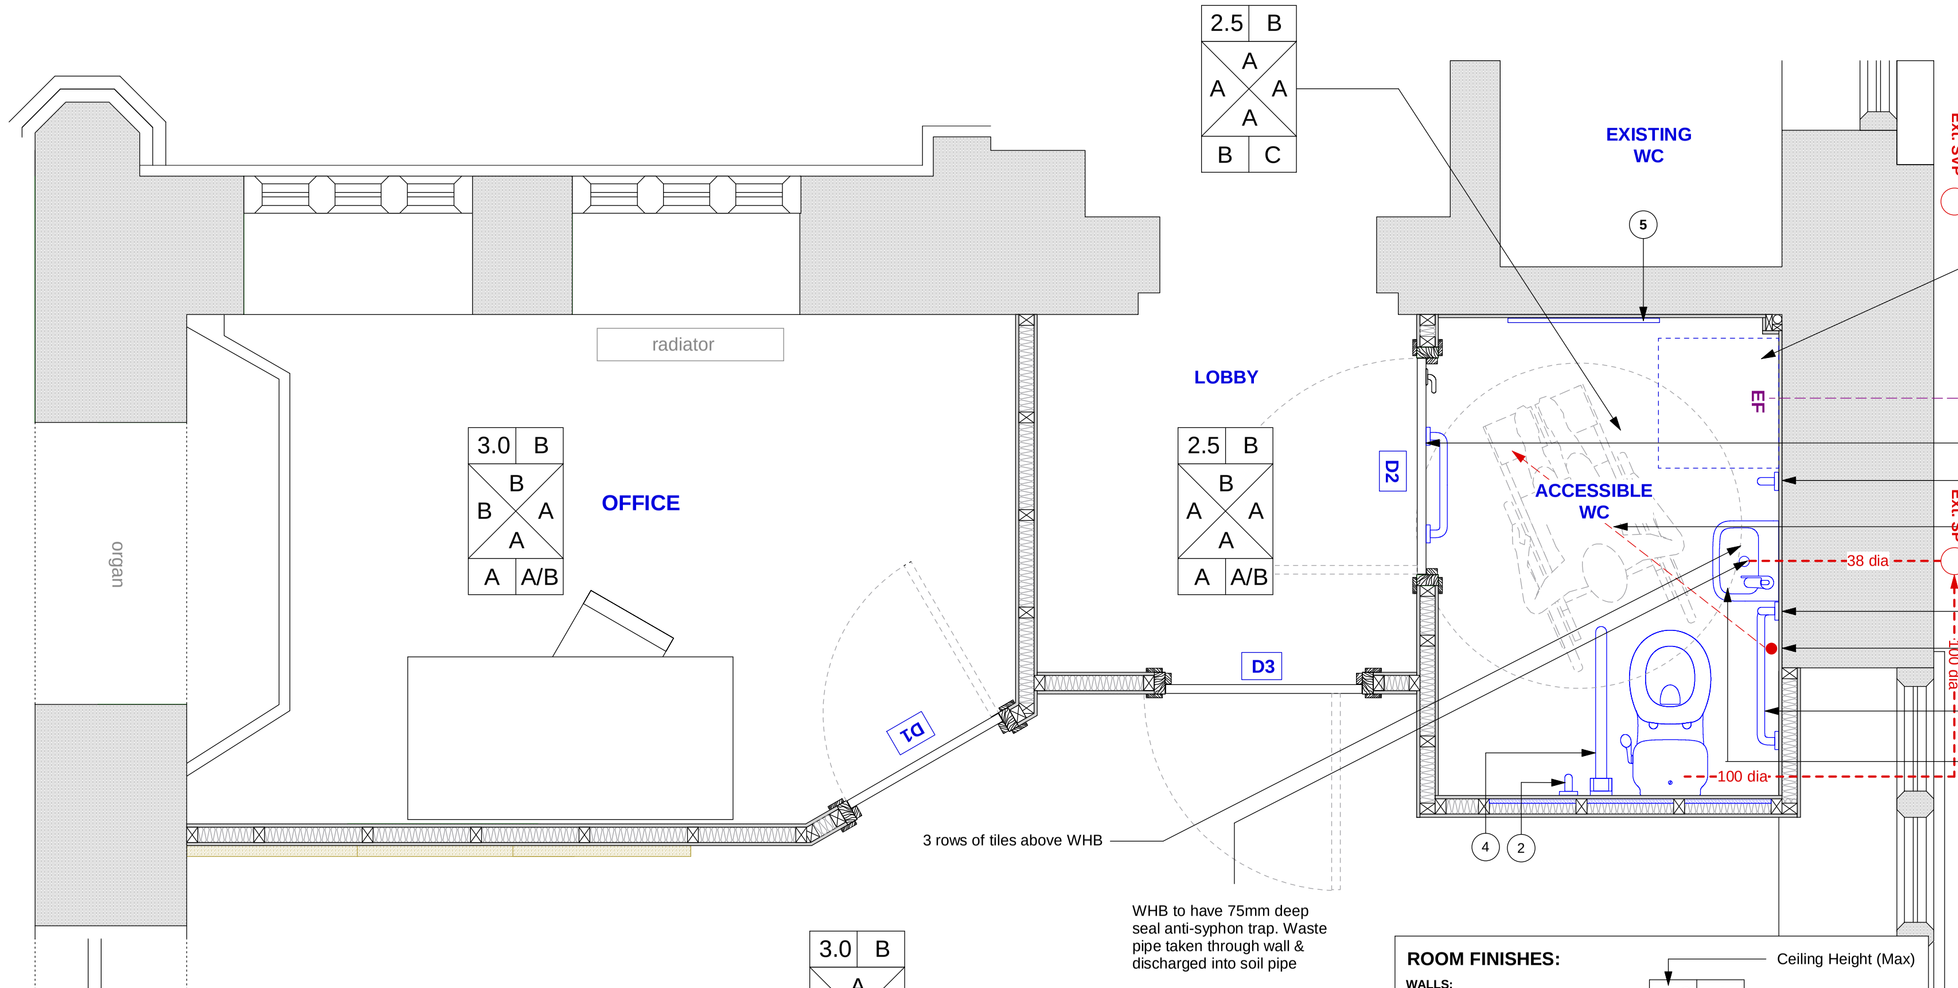

PROPOSED GENERAL ARRANGEMENT PLAN

ROOM FINISHES:


WALLS:
A: Dulux Trade Eggshell
B: Existing

CEILINGS:
A: Existing
B Dulux Trade Eggshell


FLOOR COVERING -
A: Existing
B: Polyflor Polysafe on 6mm ply layboard

SKIRTING:
A: Dulux Trade Eggshell
B: Existing
C: Polysafe Coved Skirting

NOTE: Colours TBC

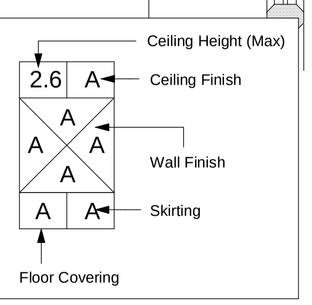

ACCESSIBLE WC SETTING OUT ELEVATIONS

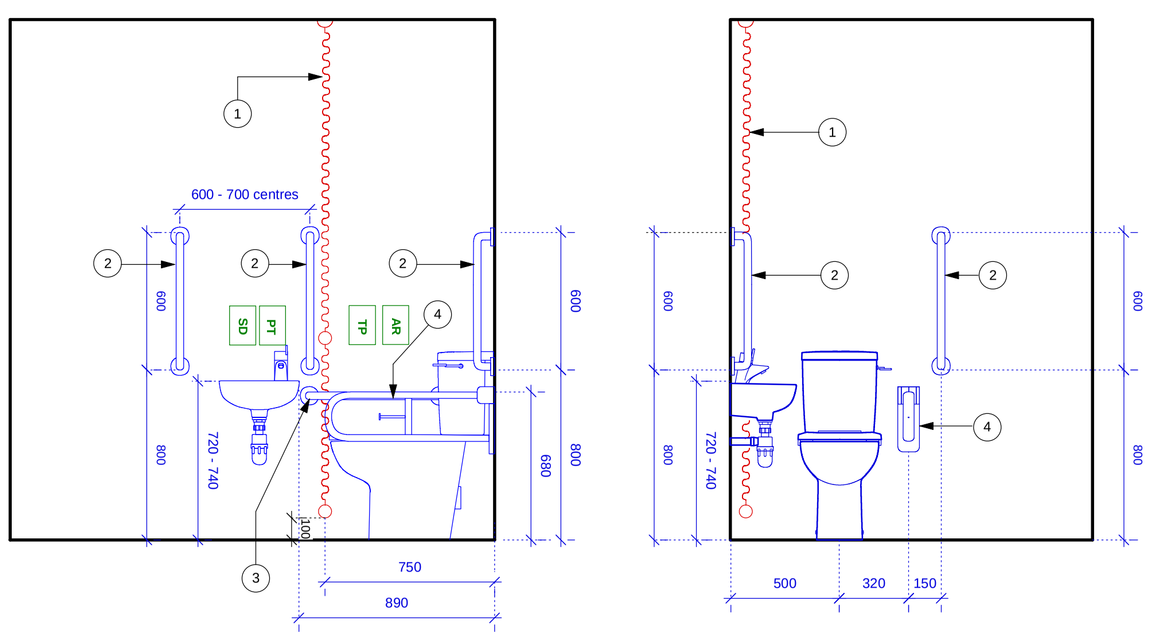



DOC M WC PACK

NOTES:

AR - Alarm reset button
TP - Toilet paper dispenser
PT - Paper towel dispenser
SD - Soap dispenser

1 - Alarm pull chord
2 - Vertical grab rail
3 - Horizontal grab rail
4 - Drop down rail
5 - Mirror

PROPOSED WORKS DIOCESE / FACULTY APPROVED

Rev:	Description	Date:

© ADS Architects

The concepts & information contained on this drawing are the property of ADS Architects. Use or copying of this drawing in whole or in part without written permission of ADS Architects constitutes an infringement of copyright.

This drawing has been prepared on behalf of & for the exclusive use of ADS Architects Client & is subject to & issued in connection with the provisions of the agreement between ADS Architect & its Client. ADS Architects accepts no liability or responsibility what so ever for or in respect of any use of or reliance upon this drawing by any third party.

Figured dimensions only to be taken from this drawing which should be always checked on site prior to undertaking any works. ADS Architects take no responsibility for any dimensions obtained by scaling from this drawing. If no dimension is shown the recipient must ascertain the dimension specifically from the ADS Architects or by site measurement. Architects to be informed immediately of any discrepancies before work proceeds.

This drawing should always be read in conjunction with all other relevant drawings, specifications & other relevant documentation prepared by ADS Architects or other appointed consultants.

ads architects RIBA Chartered Practice

Studio 18
18 Laburnum Avenue
Gee Cross
Hyde
Cheshire
SK14 5AY

T: 0772077134
E: info@adsarchitects.co.uk
W: www.adsarchitects.co.uk

Client: St Matthew's with St Mary's Church

Job: Proposed Accessible WC, Office, Coffee Area & Accessible Footpath / Footpath Resurfacing Works

Drawing: Proposed Accessible WC & Office

Scale:	Date:	Drawn:
1:20 @ A1	Sept 15	PJM
Job No:	**Dwg No:**	**Rev:**
0308	P108	-