
Notes:
BASE ARCHITECT DRAWING Fraser House Proposed 090415
DATE RECEIVED – 09-04-15

Legend:

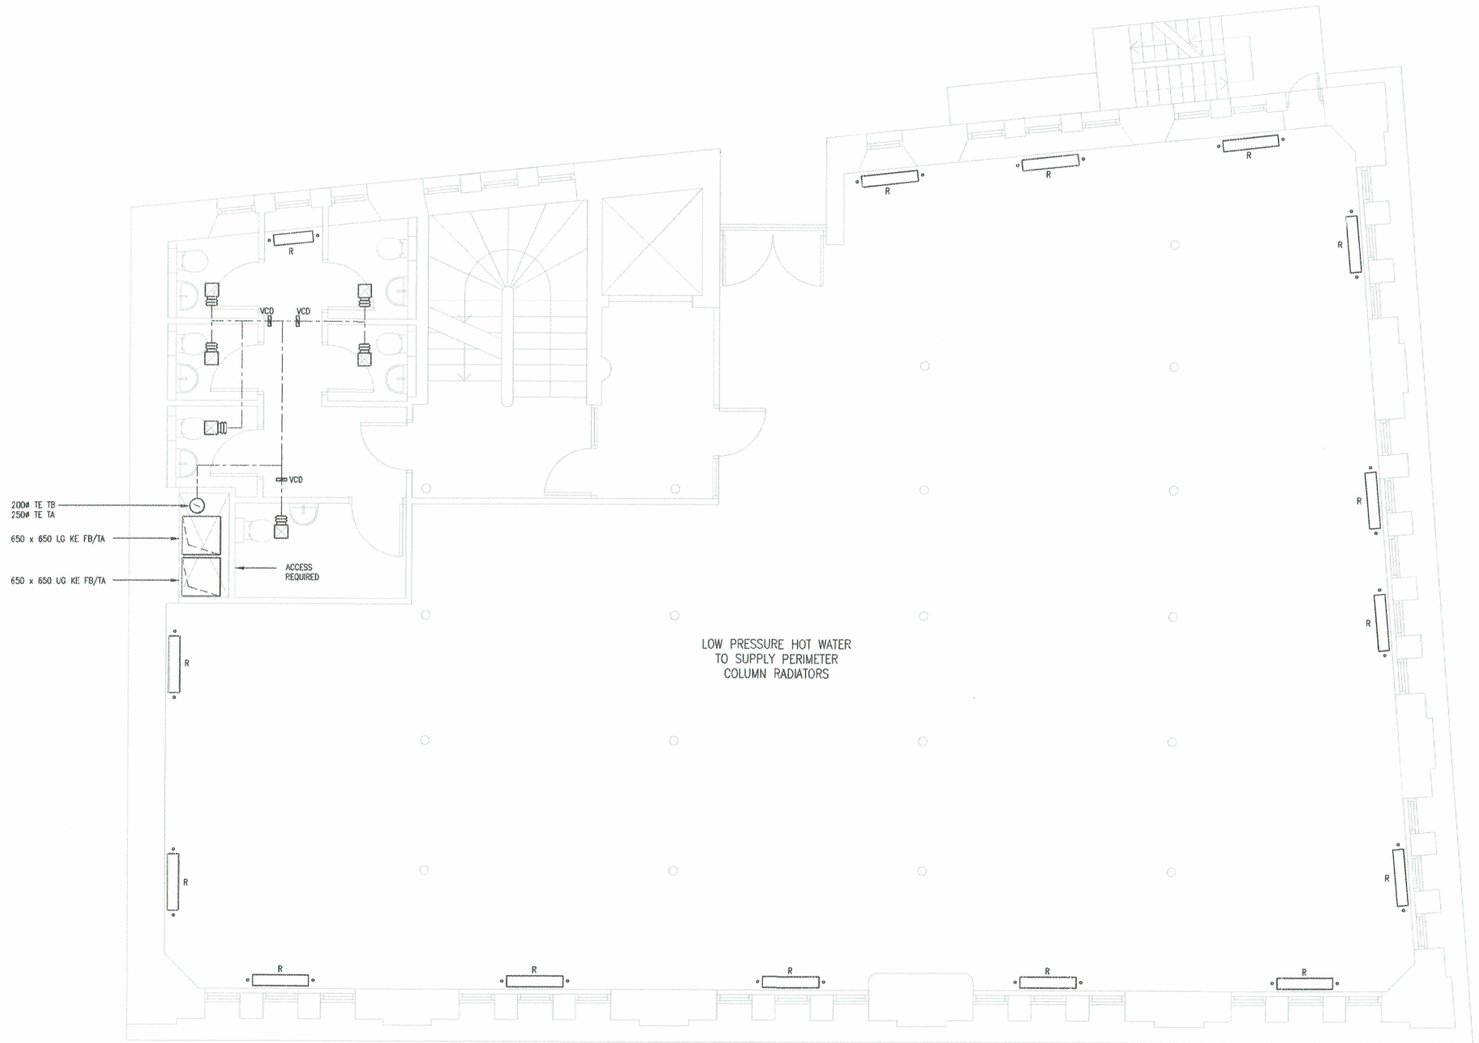

REV	DESCRIPTION	DWN	CHK'D	DATE
P3	TOILET EXTRACT TO RUN TO ROOF	PLR	JH	14.09.15
P2	PLANNING ISSUE	PLR	JH	23.08.15
P1	PRELIMINARY ISSUE	PLR	JH	17.08.15

STATUS
PLANNING ISSUE

THIS DRAWING IS CONFIDENTIAL, AND MUST NOT BE DISCLOSED TO THIRD PARTIES, REPRODUCED OR USED, OR THE CONTENT THEREON COPIED OR REPRODUCED WITHOUT THE WRITTEN CONSENT OF VIRIDIAN CONSULTING ENGINEERS LTD.

DWN	DATE	CHK'D	DATE	APP'D	DATE	SCALE@A1
PLR	17.08.15	JH	17.08.15			1:50

CLIENT

PROJECT
FRASER HOUSE

TITLE
LEVEL 3 PROPOSED
HVAC LAYOUT

Viridian
Consulting Engineers Limited
Lloyds House
18 Lloyd Street
Manchester M2 5WA
Tel: 0161 478 6256 Email: general@viridian-consulting.co.uk

DRAWING No. V1472(57)005 REV P3