
EXISTING PART SITE & GROUND FLOOR PLAN
PROPOSED AREAS OF WORK

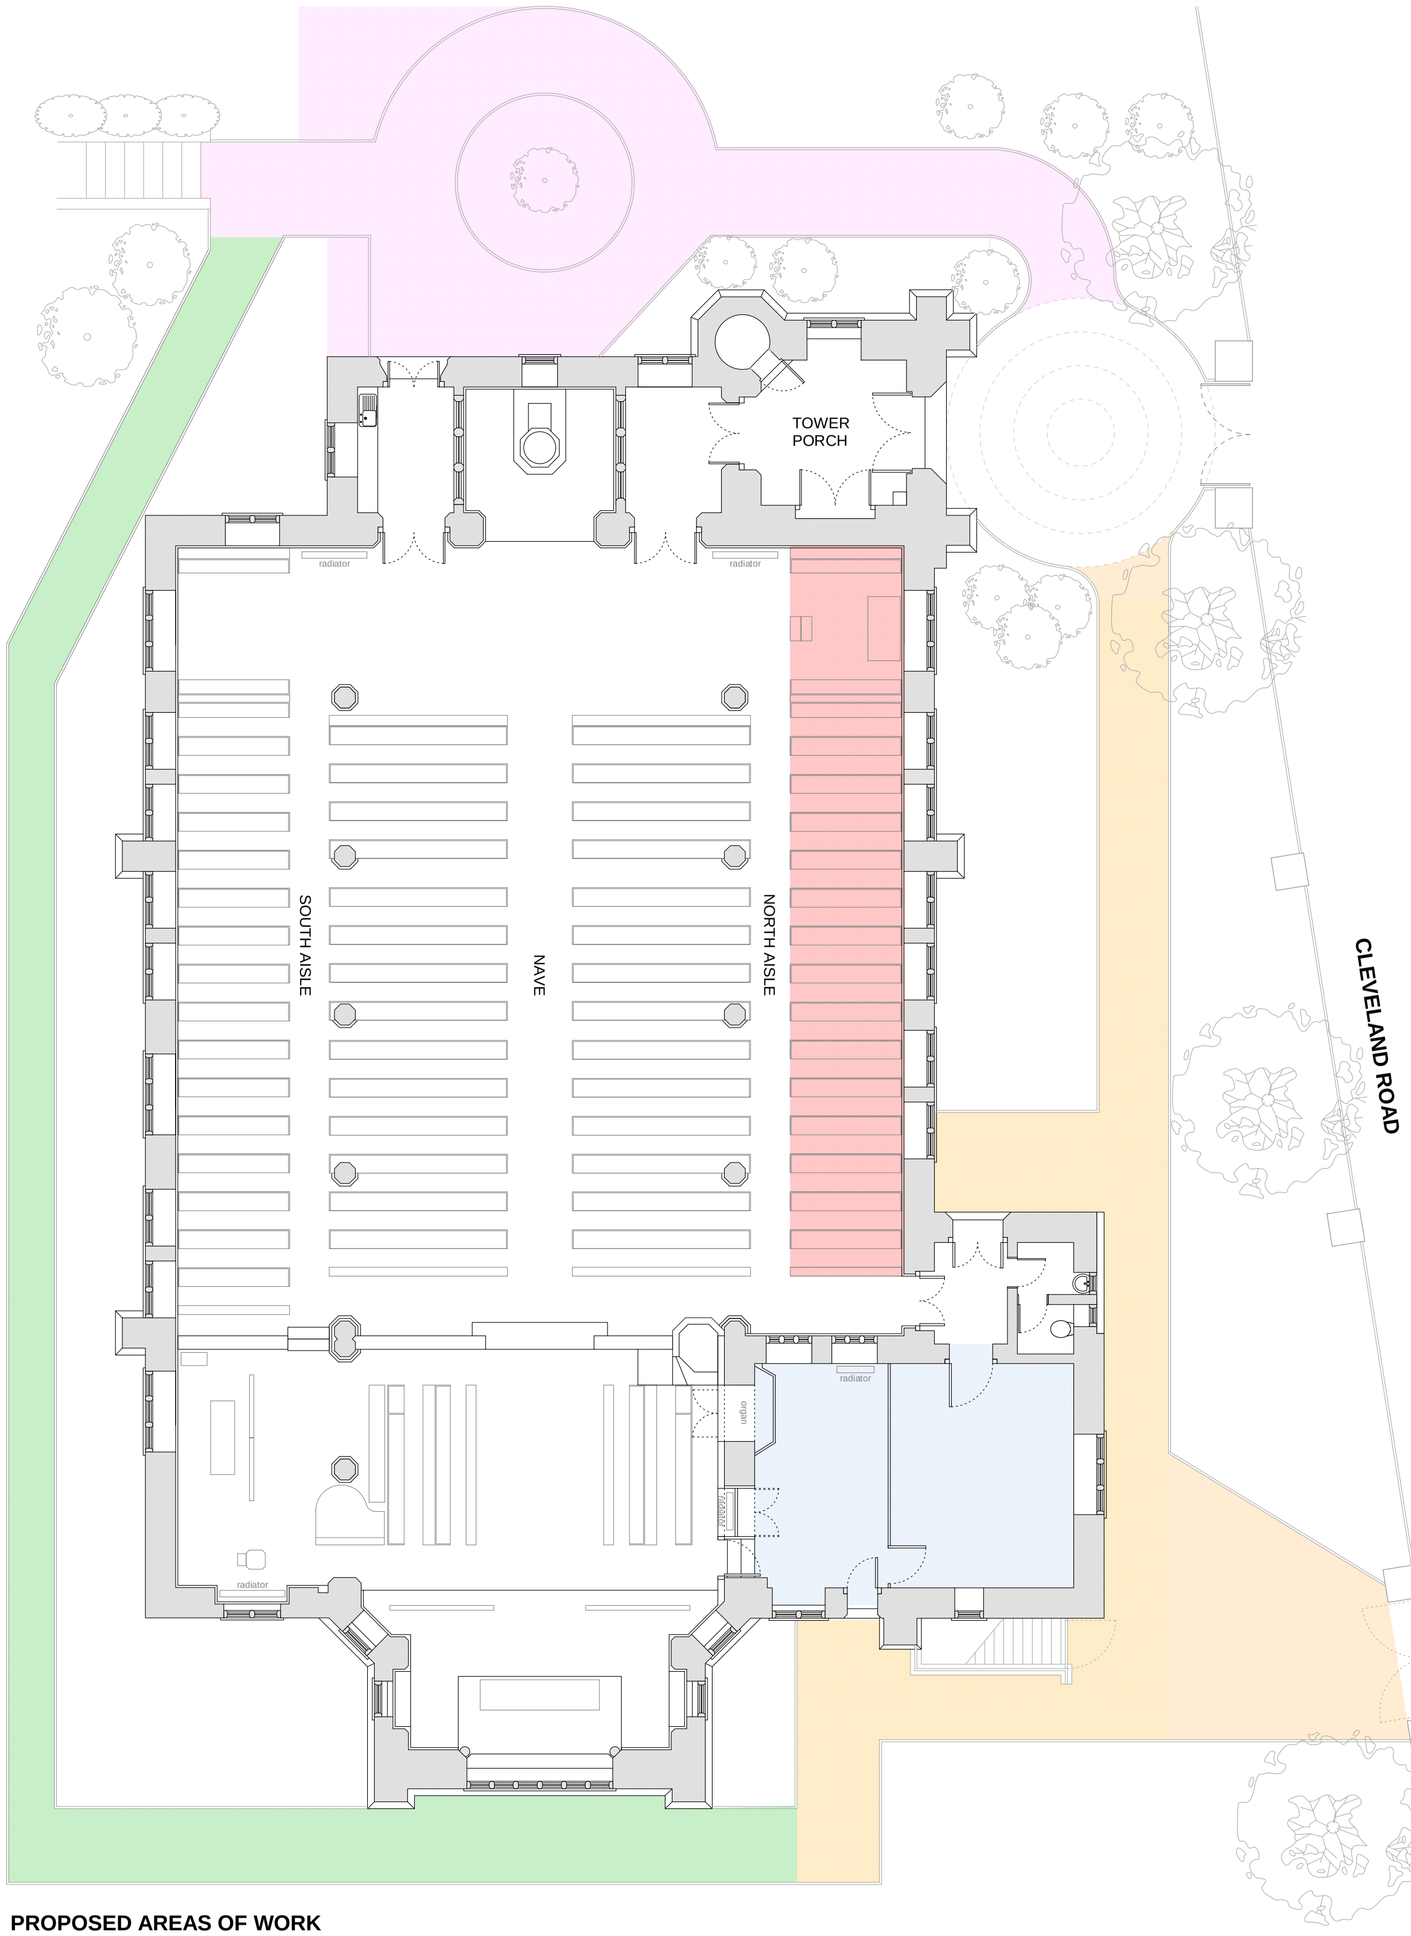

PROPOSED AREAS OF WORK

Area 1 - Proposed Access Footpath

Area 2 - Proposed Accessible WC & Office

Area 3 - Coffee / Memorial Area

Area 4 - Footpath Works

Area 5 - Footpath Works

Rev:	Description	Date:
A	Extent of works to Area 3 confirmed	09.02.16

© ADS Architects

The concepts & information contained on this drawing are the property of ADS Architects. Use or copying of this drawing in whole or in part without written permission of ADS Architects constitutes an infringement of copyright.

This drawing has been prepared on behalf of & for the exclusive use of ADS Architects Client & is subject to & issued in connection with the provisions of the agreement between ADS Architect & its Client. ADS Architects accepts no liability or responsibility what so ever for or in respect of any use of or reliance upon this drawing by any third party.

Figured dimensions only to be taken from this drawing which should be always checked on site prior to undertaking any works. ADS Architects take no responsibility for any dimensions obtained by scaling from this drawing. If no dimension is shown the recipient must ascertain the dimension specifically from the ADS Architects or by site measurement. Architects to be informed immediately of any discrepancies before work proceeds.

This drawing should always be read in conjunction with all other relevant drawings, specifications & other relevant documentation prepared by ADS Architects or other appointed consultants.

ads architects RIBA Chartered Practice

Studio 18
18 Laburnum Avenue
Gee Cross
Hyde
Cheshire
SK14 5AY

T: 07720771341
E: info@adsarchitects.co.uk
W: www.adsarchitects.co.uk

Client:	St Matthew's with St Mary's Church
Job:	Proposed Accessible WC, Office, Coffee Area & Accessible Footpath / Footpath Resurfacing Works
Drawing:	Existing Part Site / Ground Floor Plan

Scale:	Date:	Drawn:
1:100 @ A2	Sept 15	PJM
Job No:	**Dwg No:**	**Rev:**
0308	P101	A