

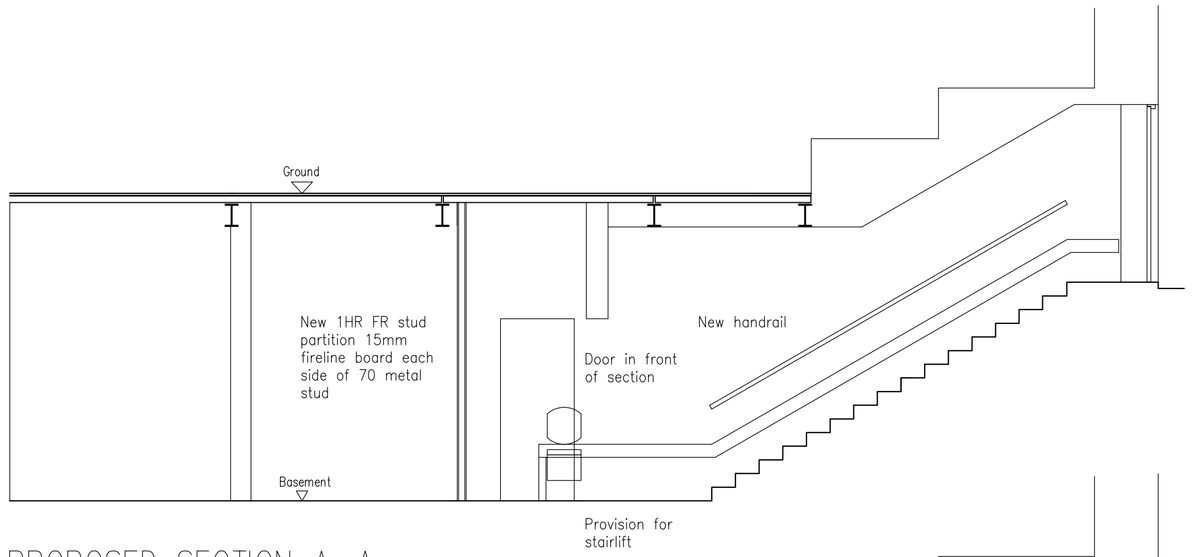


PROPOSED SECTION A–A

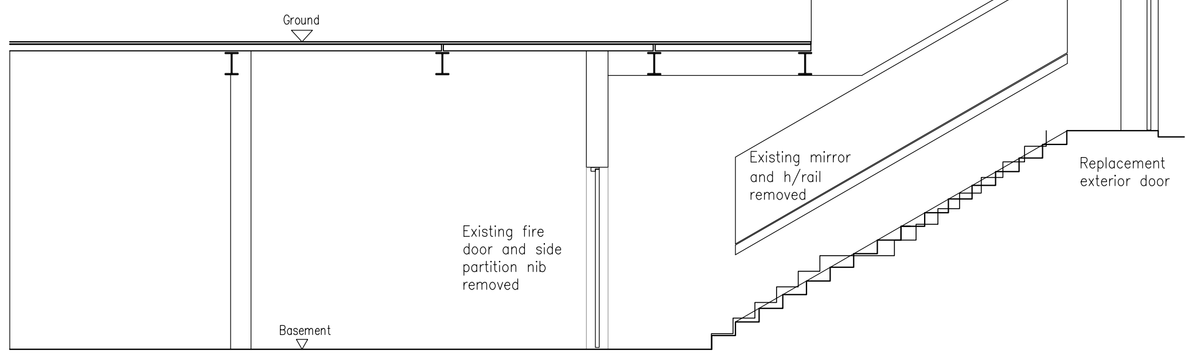


EXISTING SECTION A–A

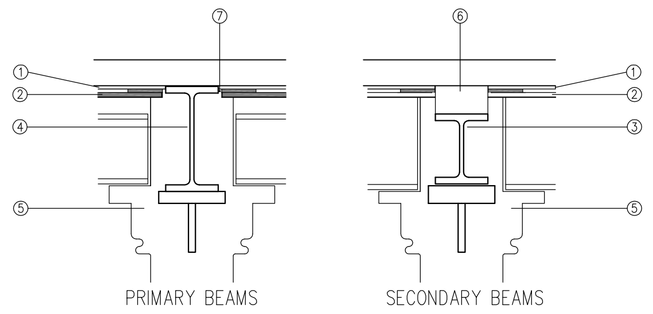


1. Existing lath and plaster ceiling with chicken wire support layer
2. 12.5 Gyproc Glasroc+2mm skim coat on 100x10 Glasroc strips
3. Existing secondary steel beam with timber top packer
4. Existing primary steel beam
5. Existing cast iron column
6. Existing timber packer
7. 10mm shadowgap between new ceiling lining (2) and primary steel beam flange

PROPOSED CEILING UNDERDRAWING DETAILS

0 1 2 3 4 5

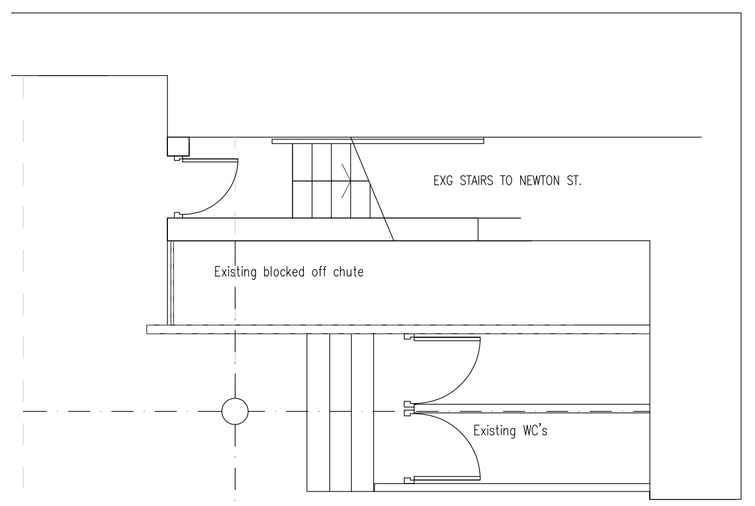

PART BASEMENT FLOOR PLAN
EXISTING PLAN

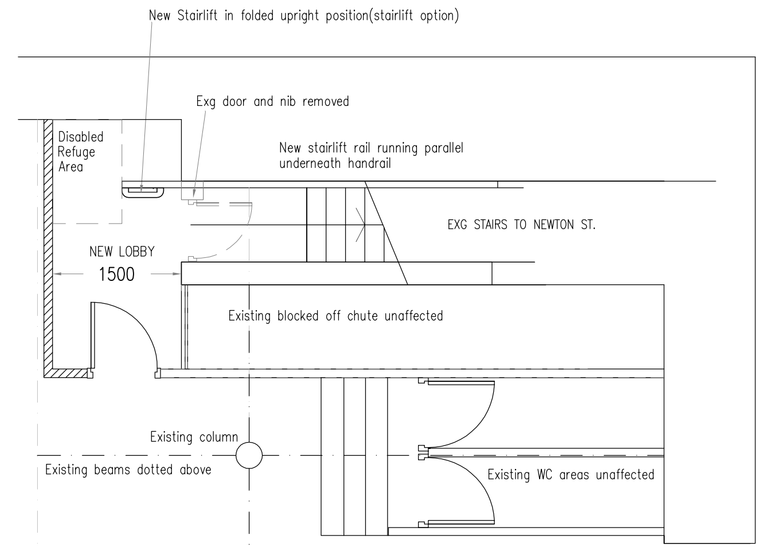


PART BASEMENT FLOOR PLAN
PROPOSED ALTERATIONS PLAN


NOTES

1. On no account may this drawing be scaled.
2. Any discrepancy to be reported to the Architect immediately.
3. The Contractor must check all dimensions on site.
4. This drawing, or any part of it, may not to be reproduced without the consent of the Architect.

GROUND FLOOR PLAN

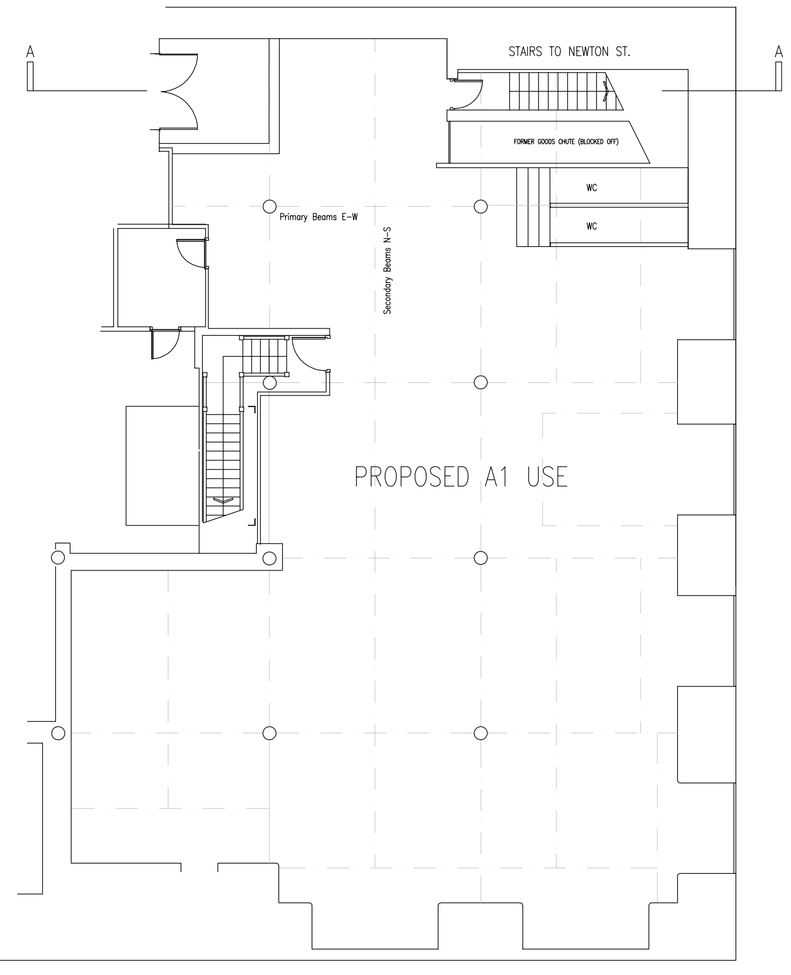

BASEMENT FLOOR PLAN
Showing reflected ceiling plan

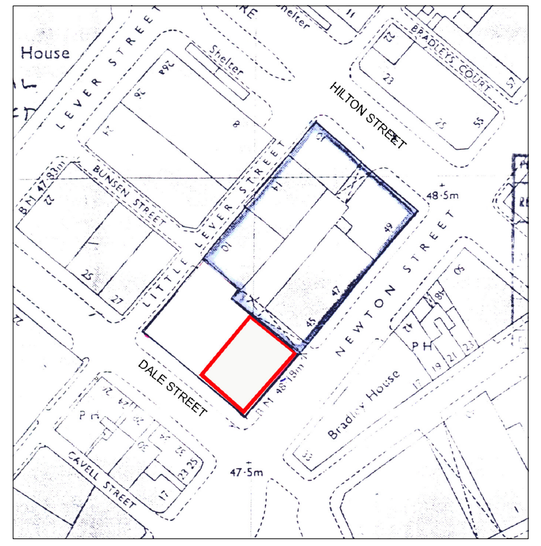



Project
BASEMENT 31 DALE STREET
MANCHESTER NORTHERN QUARTER

Drawing Title
CHANGE OF USE FROM STORAGE TO A1 RETAIL
LISTED BUILDING CONSENT
PART BASEMENT ALTERATION DETAILS

Scale: 1:100/1:200/1:1250@A1
Date: 23.10.2010

Drawing no.: 1087/L2-102
Revision:

Revision Details

charter design
3 Bridgewater Street
Lymm
Cheshire WA13 0AB
T +44(0)1925 752225
F +44(0)1925 757414
E projects@charterdesign.net