
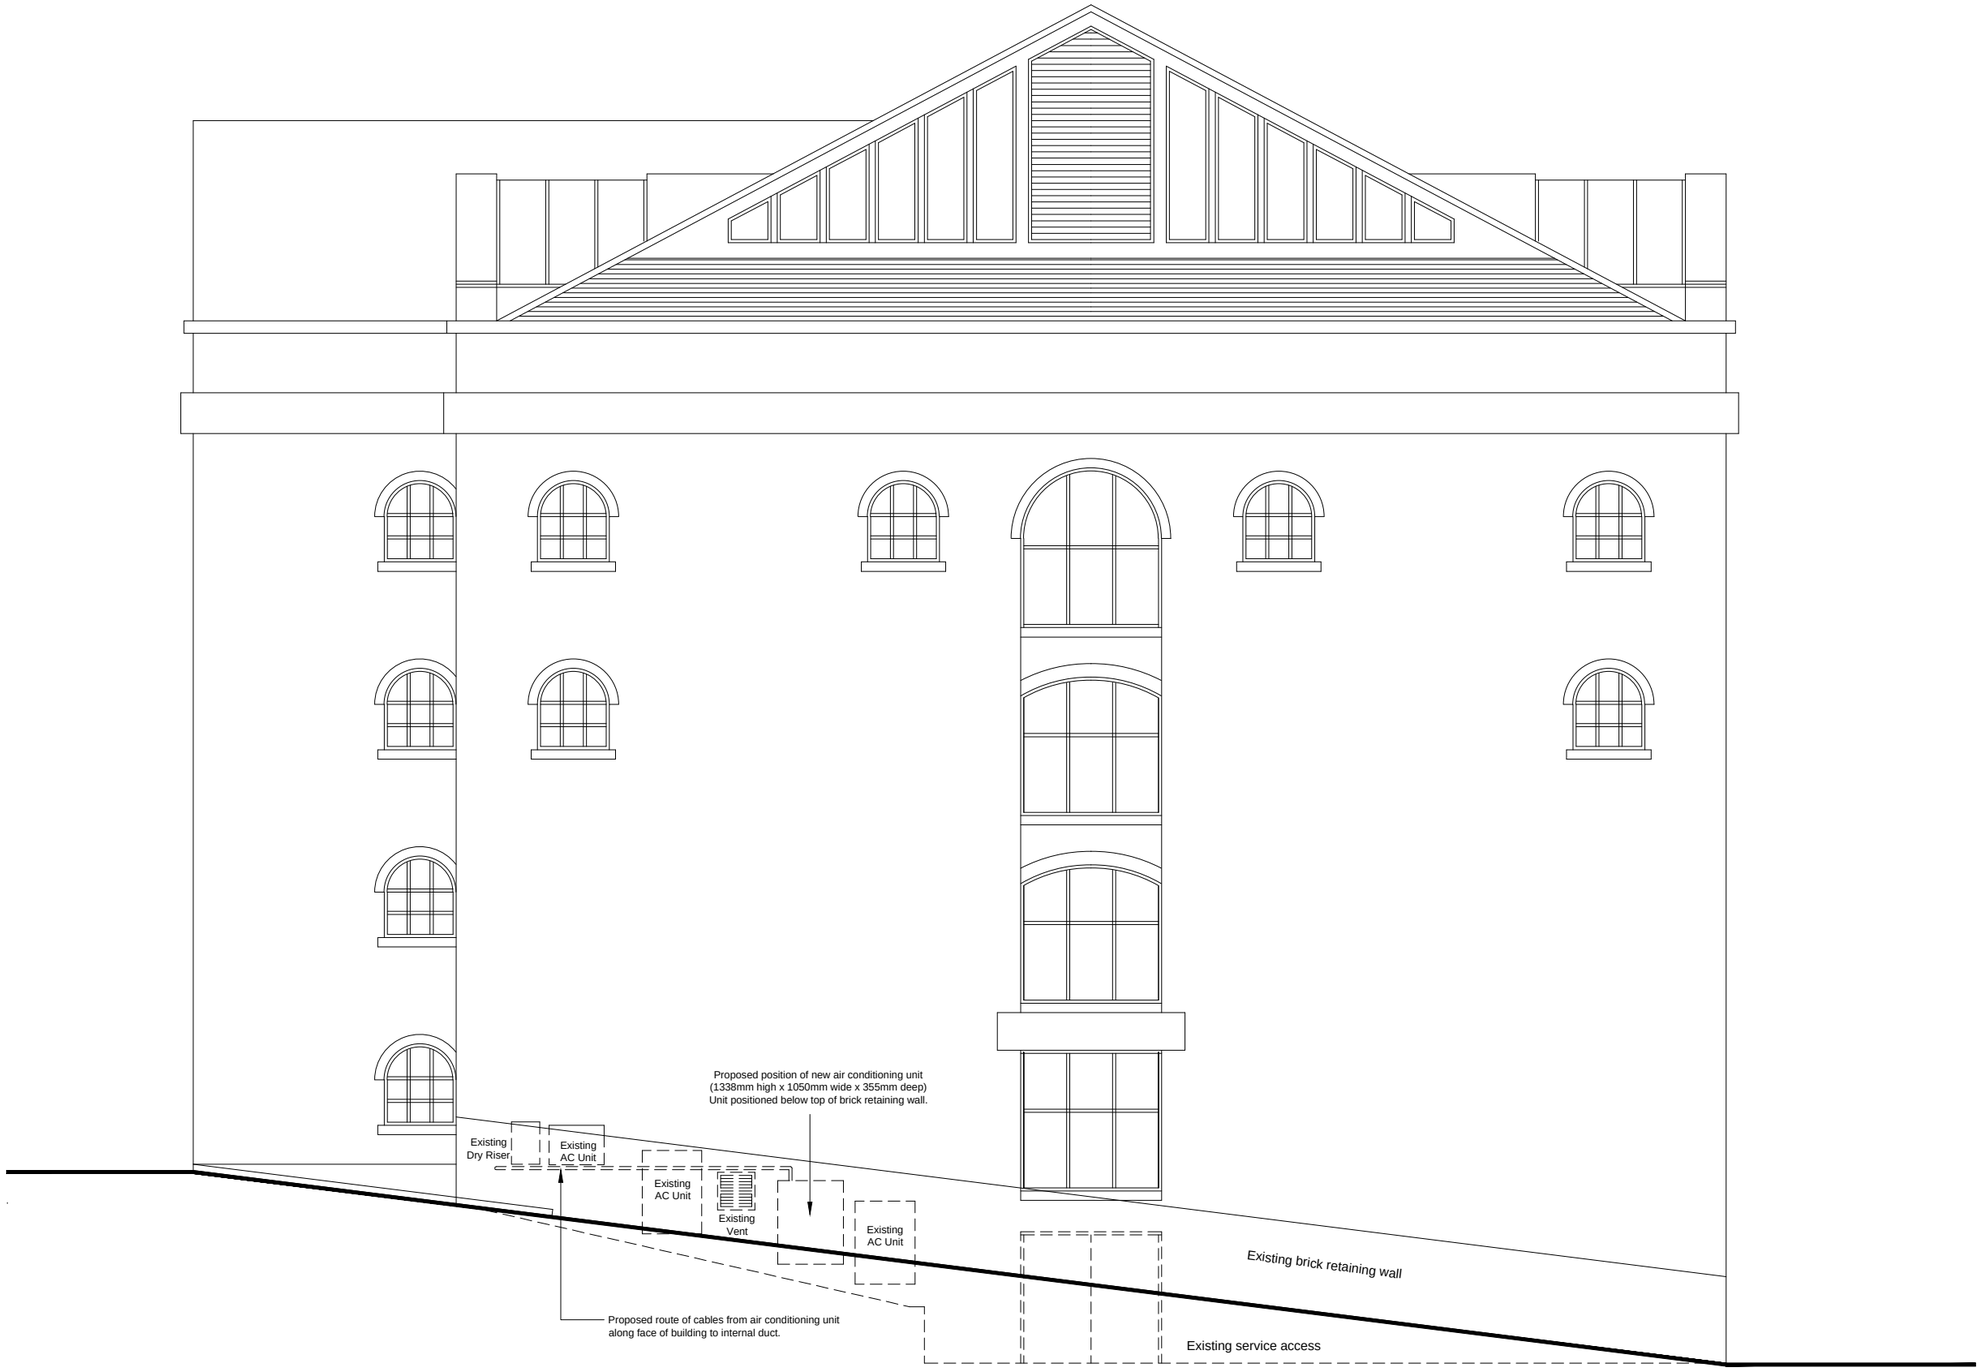


East Elevation Scale 1:100

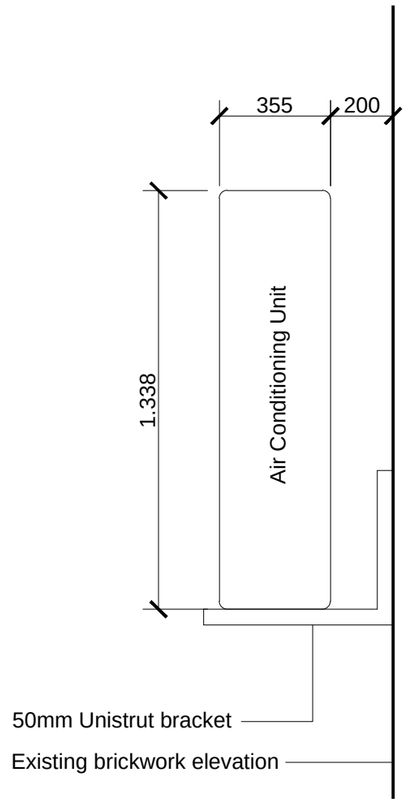

Side Elevation of Air Conditioning Unit
Scale 1:20

PEEL DOME
THE TRAFFORD CENTRE
MANCHESTER M17 8PL
Tel 0161 629 8200 Fax 0161 629 8332

Title :

Castle Quay
East Elevation

Scale : As shown@A3	Date :
Drawn :	Revisions :
Drawing Number : PH725A	