

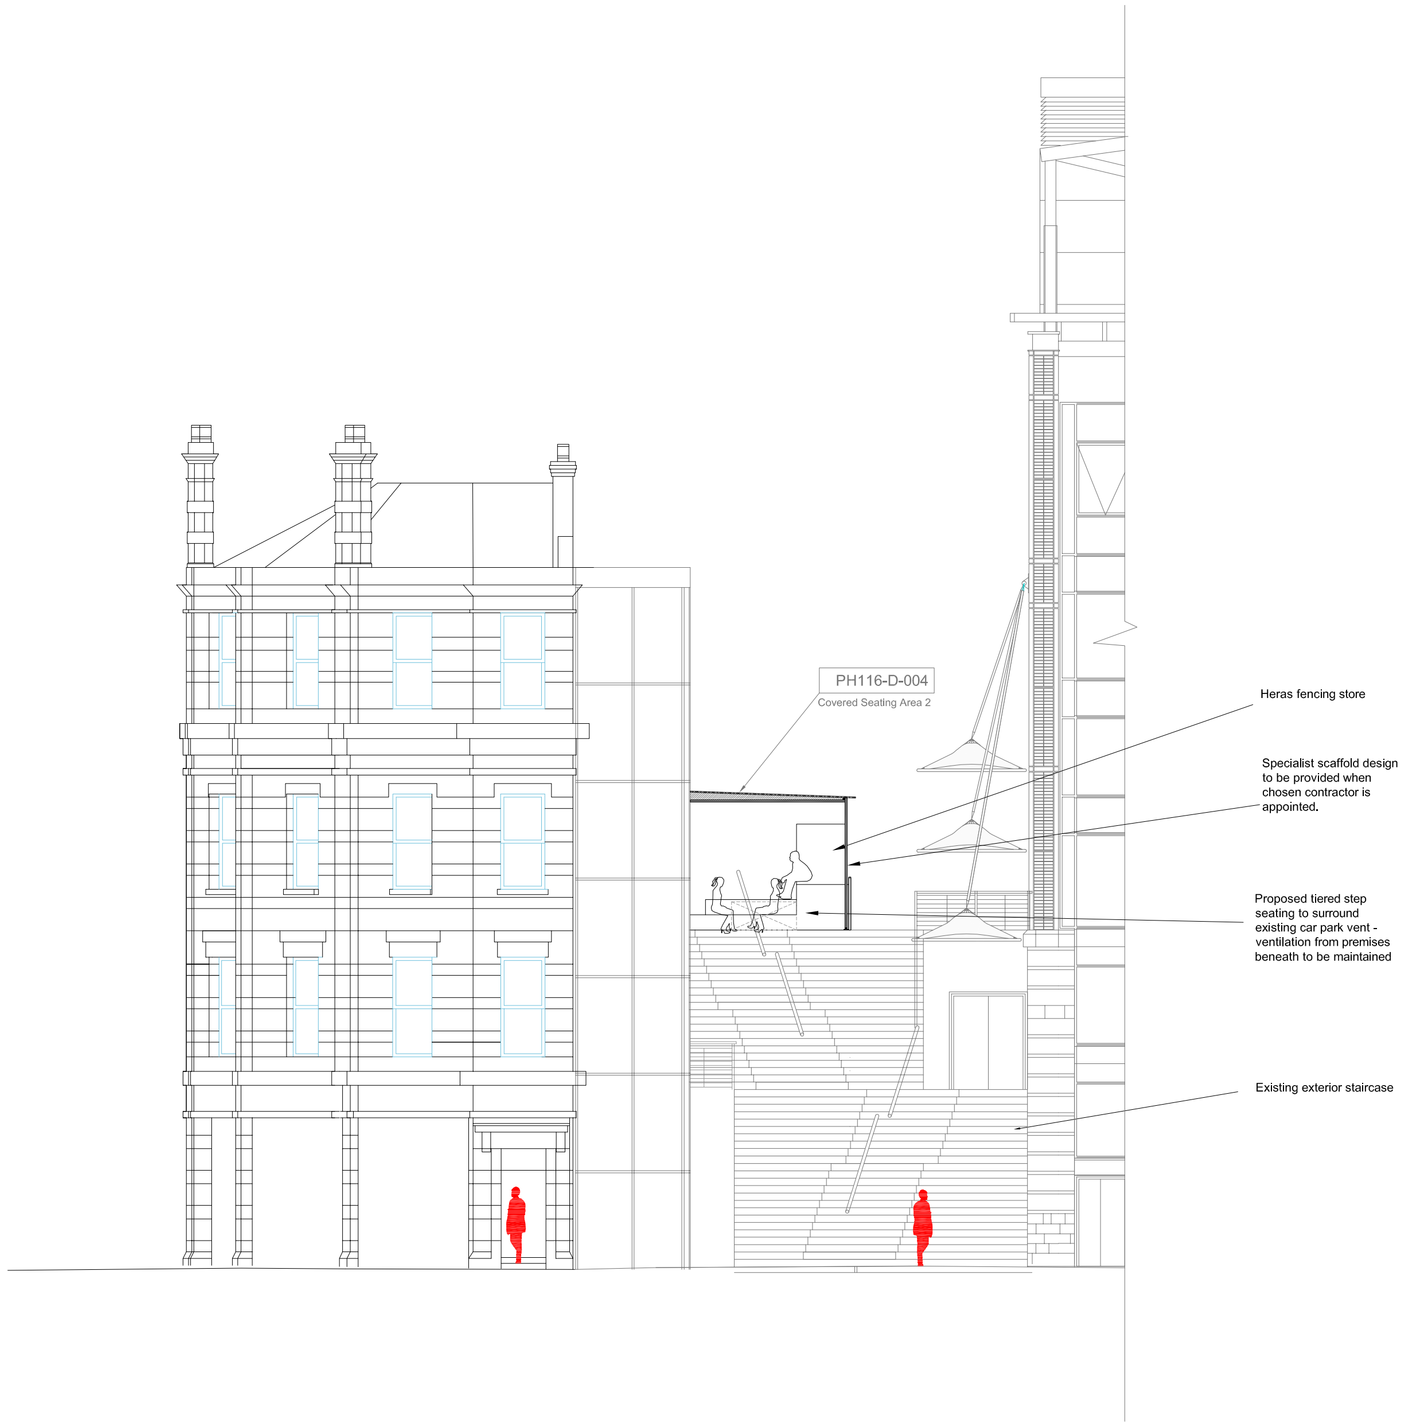


South Elevation @1:100

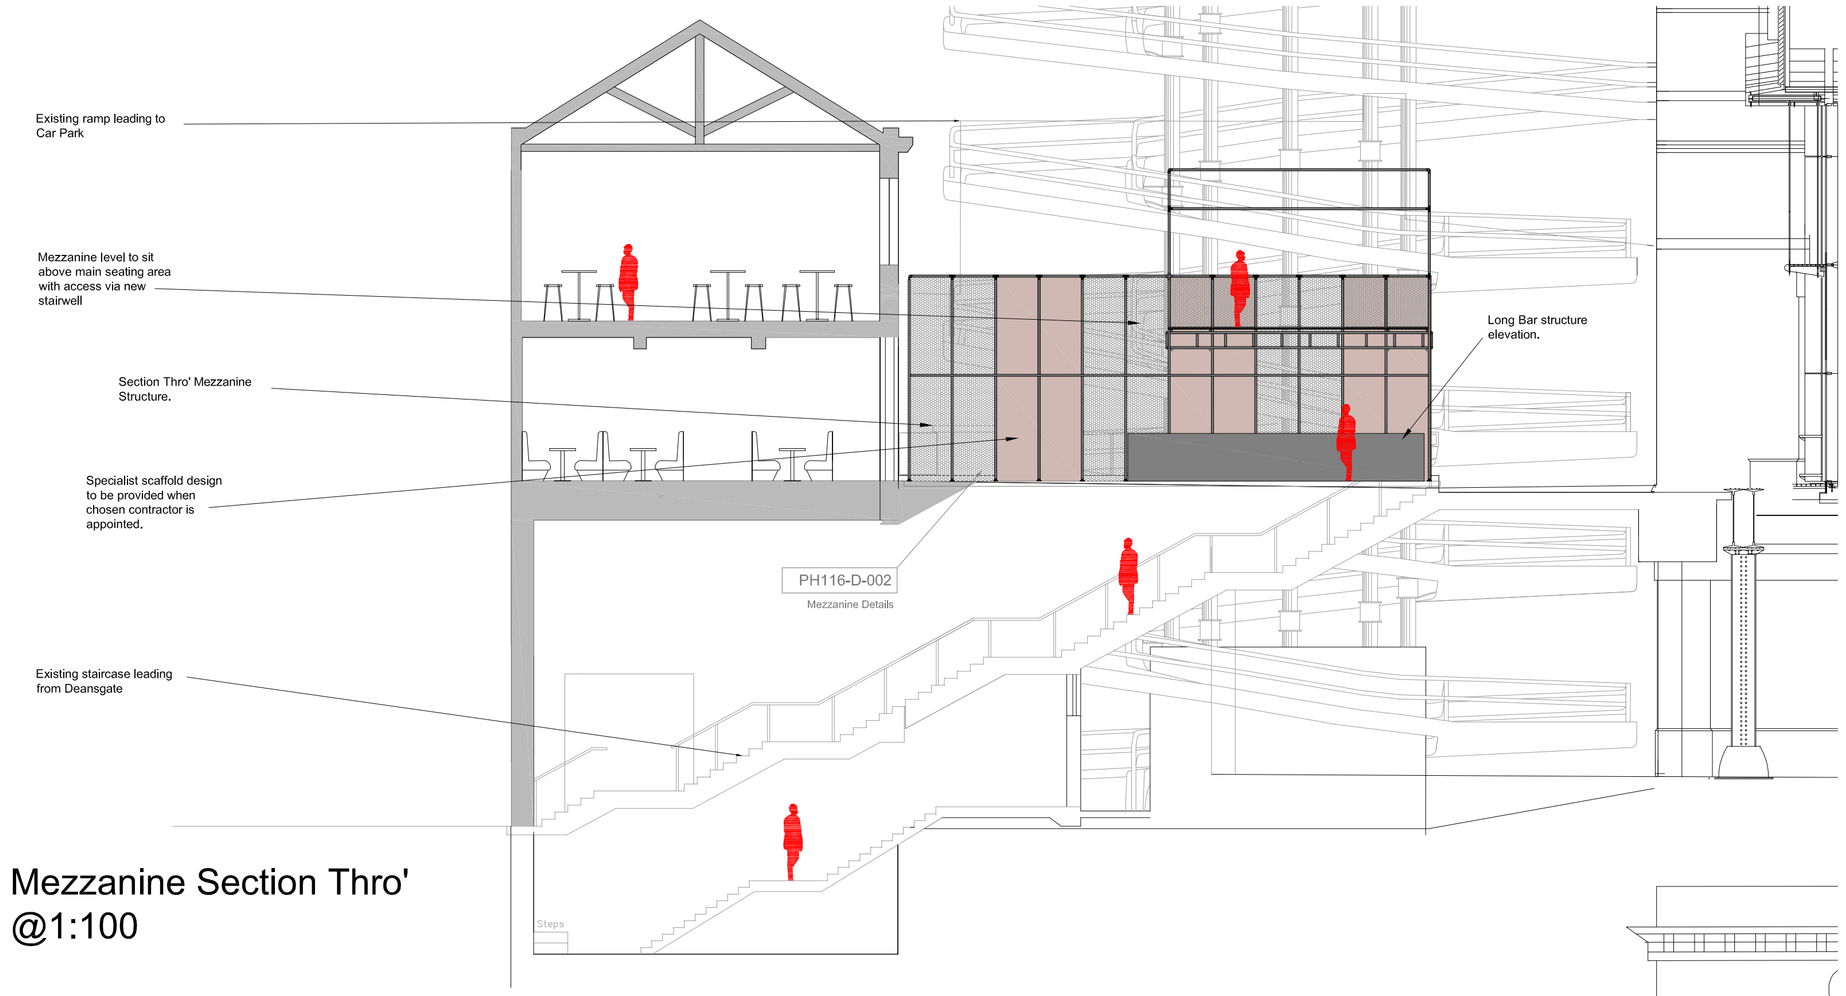

Mezzanine Section Thro'
@1:100

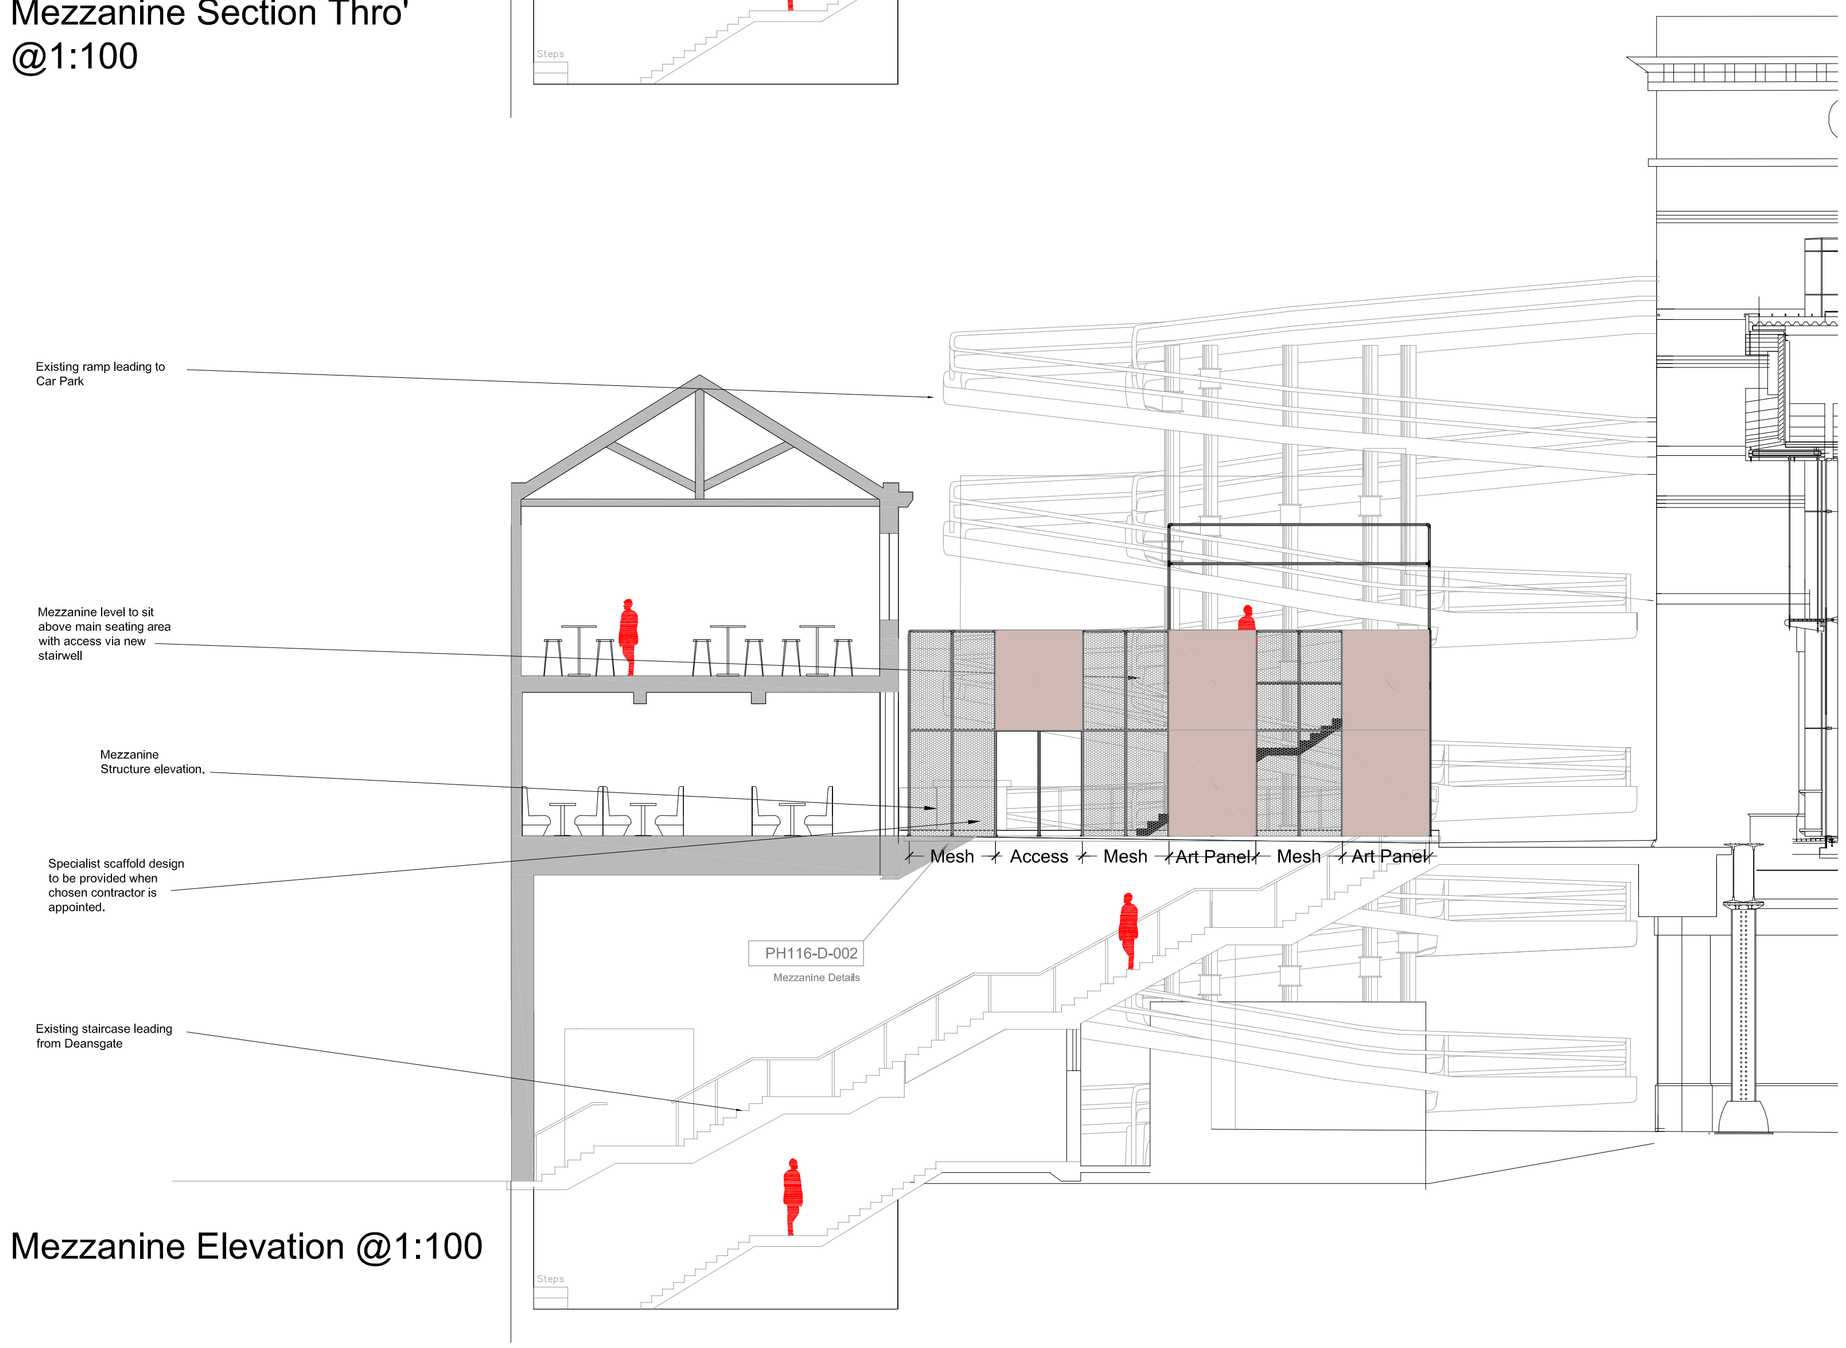

Mezzanine Elevation @1:100

PHAUS.
nudge@phaus.co.uk
0161 222 5141
22 Lever Street
Manchester M1 1EA
phaus.co.uk

DRAWING NUMBER: PH116-002.7 REV: B
STATUS: FOR INFORMATION
CLIENT: B.EAT STREET
PROJECT NAME: B.EAT STREET
DRAWING TITLE: PROPOSED NORTH AND SOUTH SECTIONS
SCALE: 1:100
DATE: 05.11.15
DRAWN BY: DB CHECKED BY: PS

REV:	DATE:	NOTE:	BY:
A	080116	MEZZANINE AND COVERED SEATING DETAILS ADDED	GI
B	200116	REVISED FOLLOWING CLIENT FEEDBACK	GI

NOTES
1. DO NOT SCALE FROM THIS DRAWING.
2. IF ANY DISCREPANCIES ARE FOUND, NOTIFY PHAUS.
3. THIS DRAWING IS THE PROPERTY OF PHAUS AND IS NOT TO BE REPRODUCED WITHOUT OUR CONSENT.
4. CONTRACTORS TO CHECK ALL DIMENSIONS ON SITE.

© Phaus, 2015. All Rights Reserved.