
© This drawing and the building works depicted are the copyright of Lathams and may not be reproduced except with written consent. Figured dimensions only are to be taken from this drawing. All contractors must visit the site and be responsible for taking and checking all dimensions relative to their work. Lathams are to be advised of any variation between drawings and site conditions.

Do not scale off drawings.
All dimensions to be checked on site.

NORTH

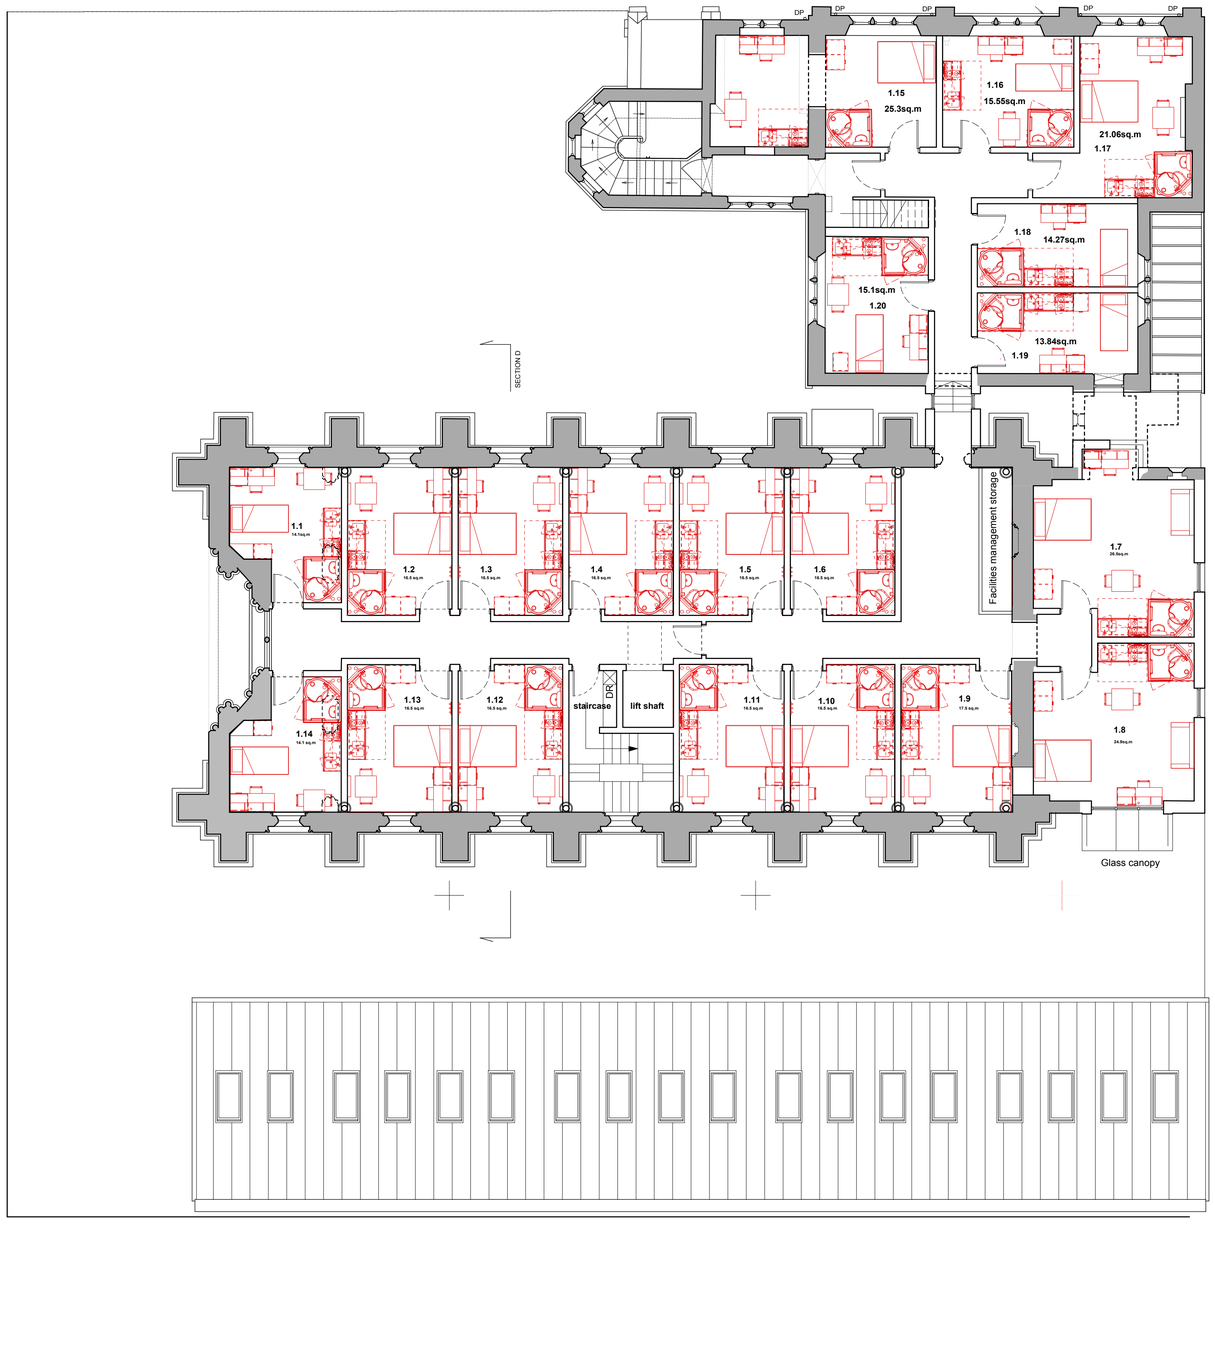

FIRST FLOOR

Existing walls retained

0 1 2 3 4 5
metres
1:100

Rev. G 27.03.13 : glass canopy and bay roof added
Rev. F 08.03.13 : new build reduced by one unit, line types amended
Rev. E 18.02.13 : 1.7 & 1.8 layouts amended
Rev. D 11.02.13 : Modified following mtg
Rev. C 03.01.13 : Fit-Out Details Added
Rev. B 17.12.12 : Layout + Areas amended

STATUS **planning app**

St. Michael's, Queen Street ,Derby. DE1 3SU
Tel: 01332 365777 - Fax: 01332 290314
enquiry@lathamarchitects.co.uk
www.lathamarchitects.co.uk

Chartered Architects
Urban Designers
Landscape Architects
Town Planners
Historic Building & Conservation Advisors

Lathams

PROJECT
Welsh Baptist Chapel
Upper Brook Street
Manchester

CLIENT
Church Converts

TITLE
Proposed 1st Floor Plans

SCALE 1:100	DATE Nov. 2012
DRAWN BY SRB	CHECKED BY SRB

JOB NO:	DWG NO:	REV NO:	ORIGINAL SIZE
6389	(03)003	G	A1

© copyright