
Notes:

BASE ARCHITECT DRAWING Fraser House Proposed 090415
DATE RECEIVED – 09-04-15

Legend:

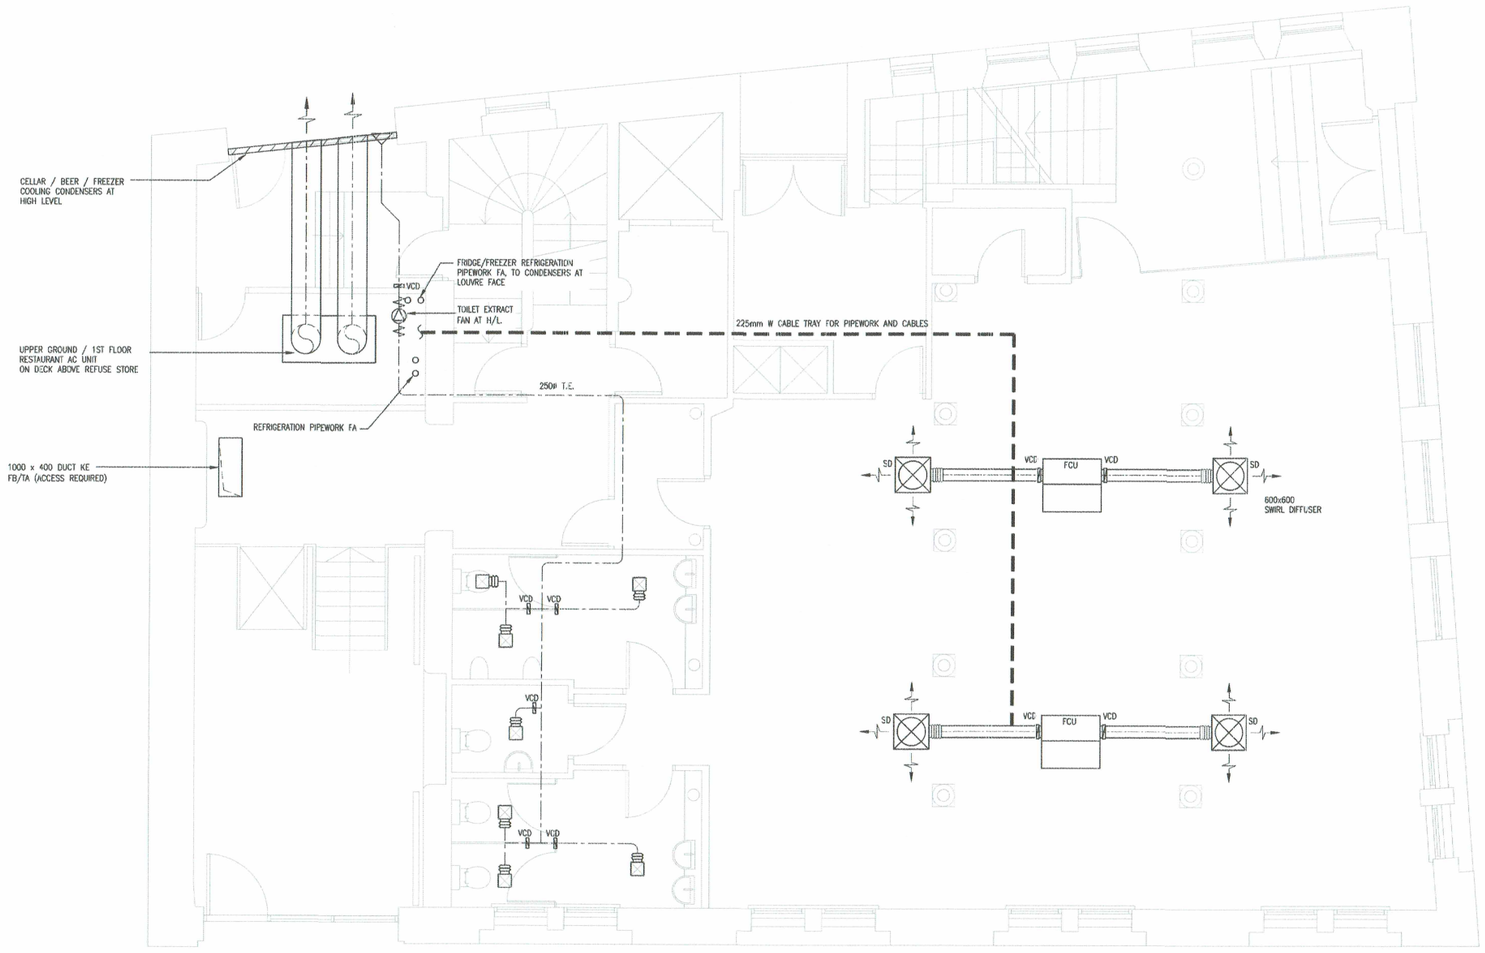

REV	DESCRIPTION	DWN	CHK'D	DATE
P3	REFRIGERATION P/W ADDED	PLR	JH	23.08.15
P2	PLANNING ISSUE	PLR	JH	23.08.15
P1	PRELIMINARY ISSUE	PLR	JH	17.08.15

STATUS

PLANNING ISSUE

THIS DRAWING IS CONFIDENTIAL AND MUST NOT BE DISCLOSED TO THIRD PARTIES, REPRODUCED OR USED, OR THE CONTENT THEREIN COPIED OR REPRODUCED WITHOUT THE WRITTEN CONSENT OF VIRIDIAN CONSULTING ENGINEERS LTD.

DWN	DATE	CHK'D	DATE	APP'D	DATE	SCALE@A1
PLR	17.08.15	JH	17.08.15			1:50

CLIENT

PROJECT

FRASER HOUSE

TITLE

UPPER GROUND FLOOR
HVAC LAYOUT

Viridian
Consulting Engineers Limited

Lloyds House
18 Lloyd Street
Manchester M2 5WA

Tel: 0161 478 6256 Email: general@viridian-consulting.co.uk

DRAWING No. V1472(57)002 REV P3