
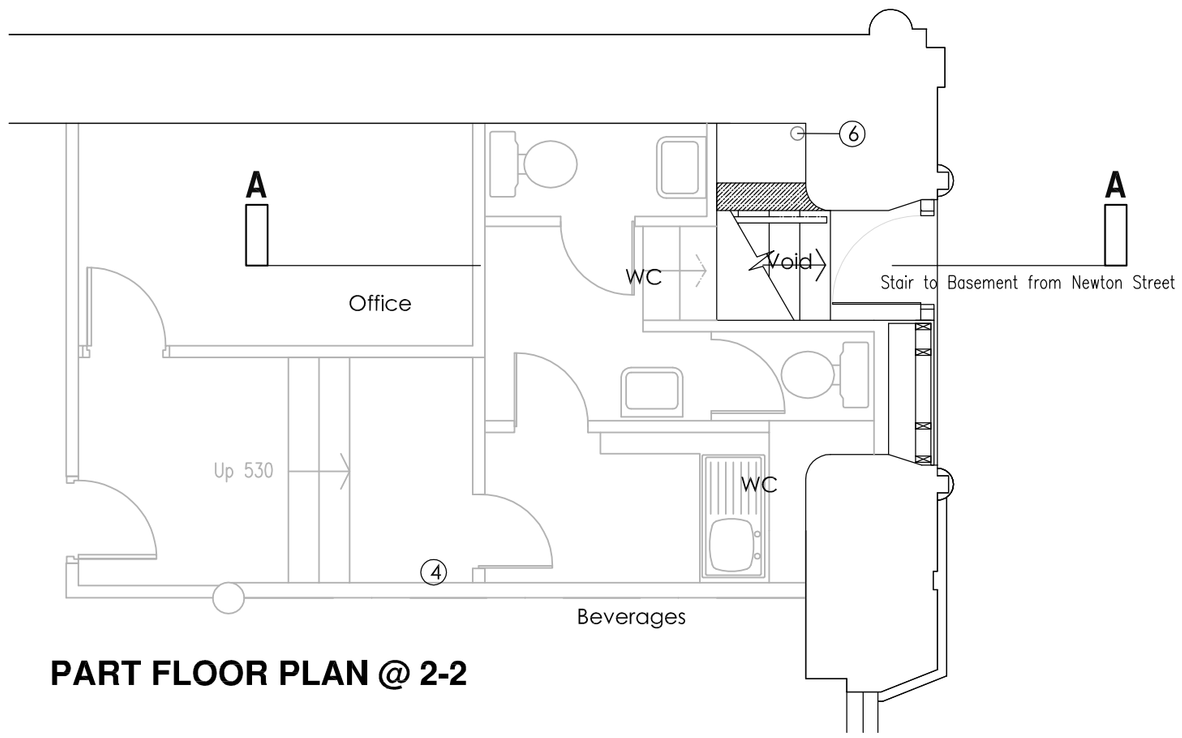



PART FLOOR PLAN @ 2-2

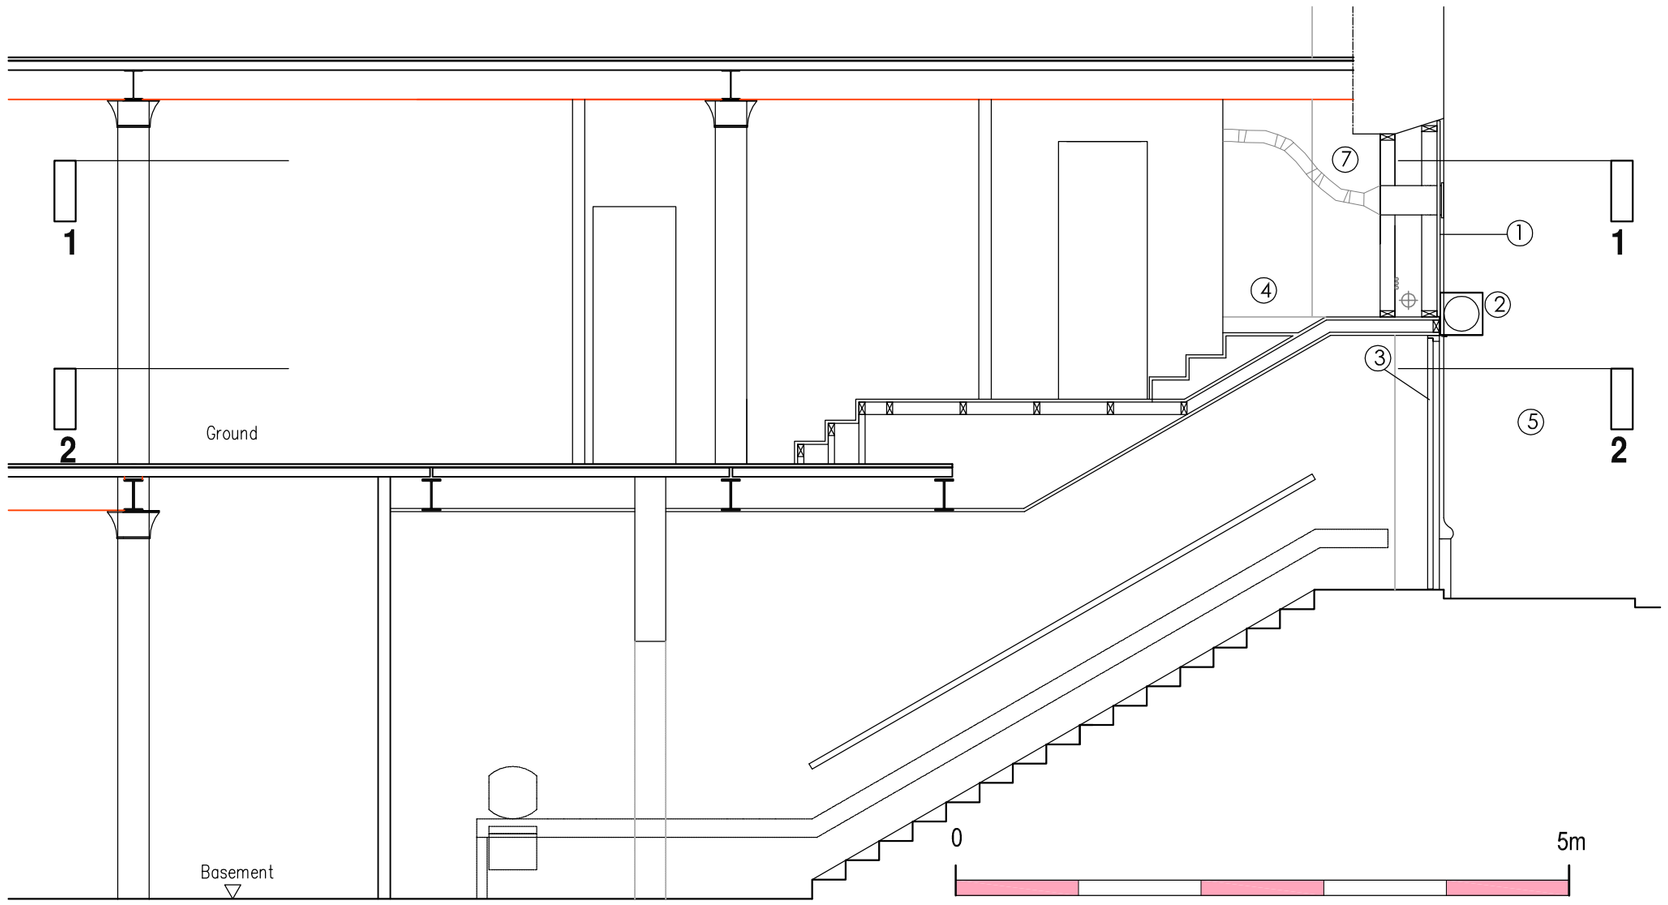

SECTION A-A


NOTES

1. On no account may this drawing be scaled.
2. Any discrepancy to be reported to the Architect immediately.
3. The Contractor must check all dimensions on site.
4. This drawing, or any part of it, may not be reproduced without the consent of the Architect.

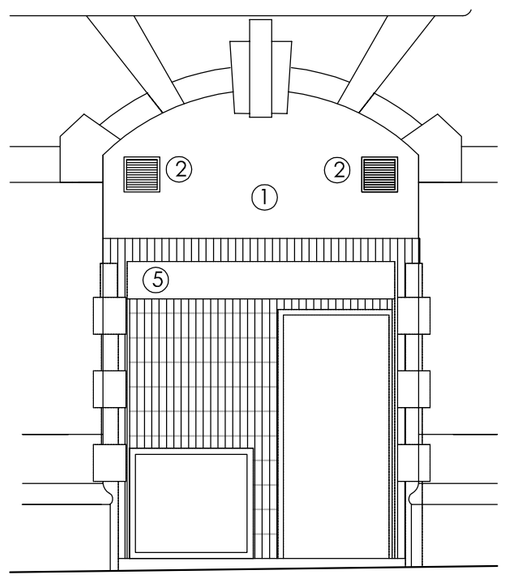


Existing entrance elevation

① Existing front exterior panel and carcassing
② Existing ventilation grilles
③ Existing services
④ Existing raised platform level
⑤ Existing roller shutter cover
⑥ Existing Soil vent pipe
⑦ Existing Wc ventilation ducts

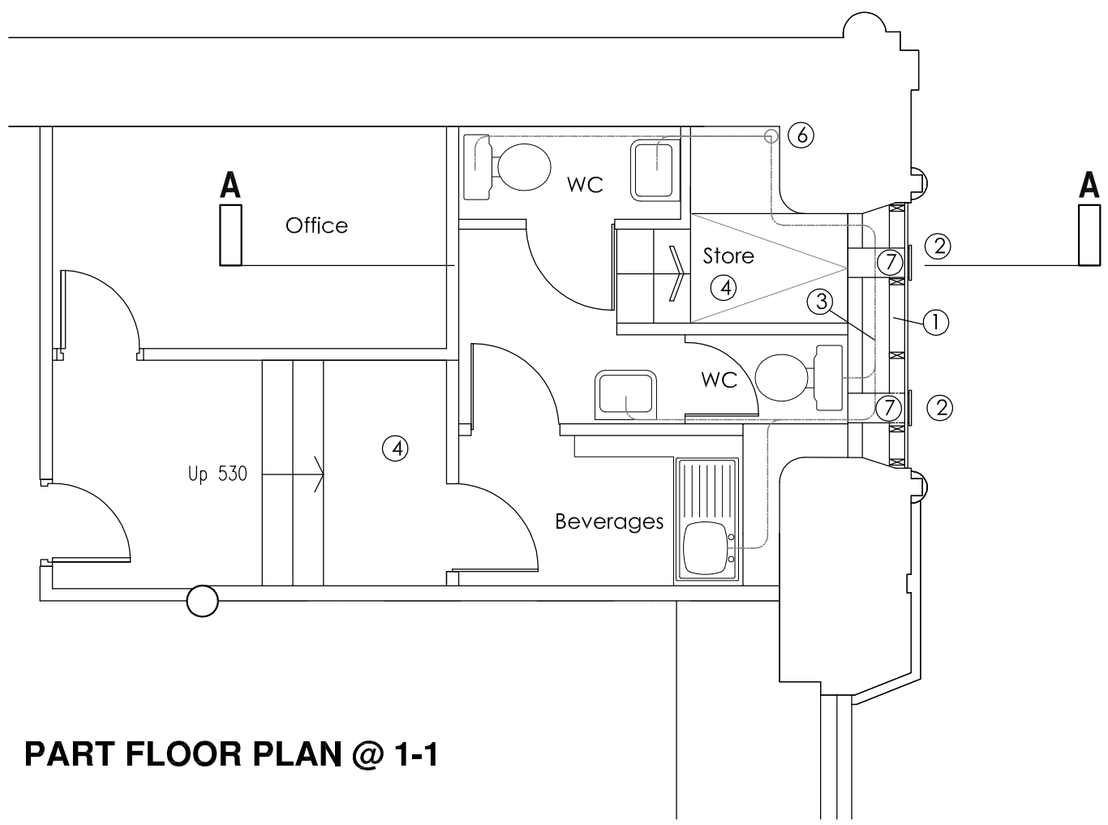

PART FLOOR PLAN @ 1-1

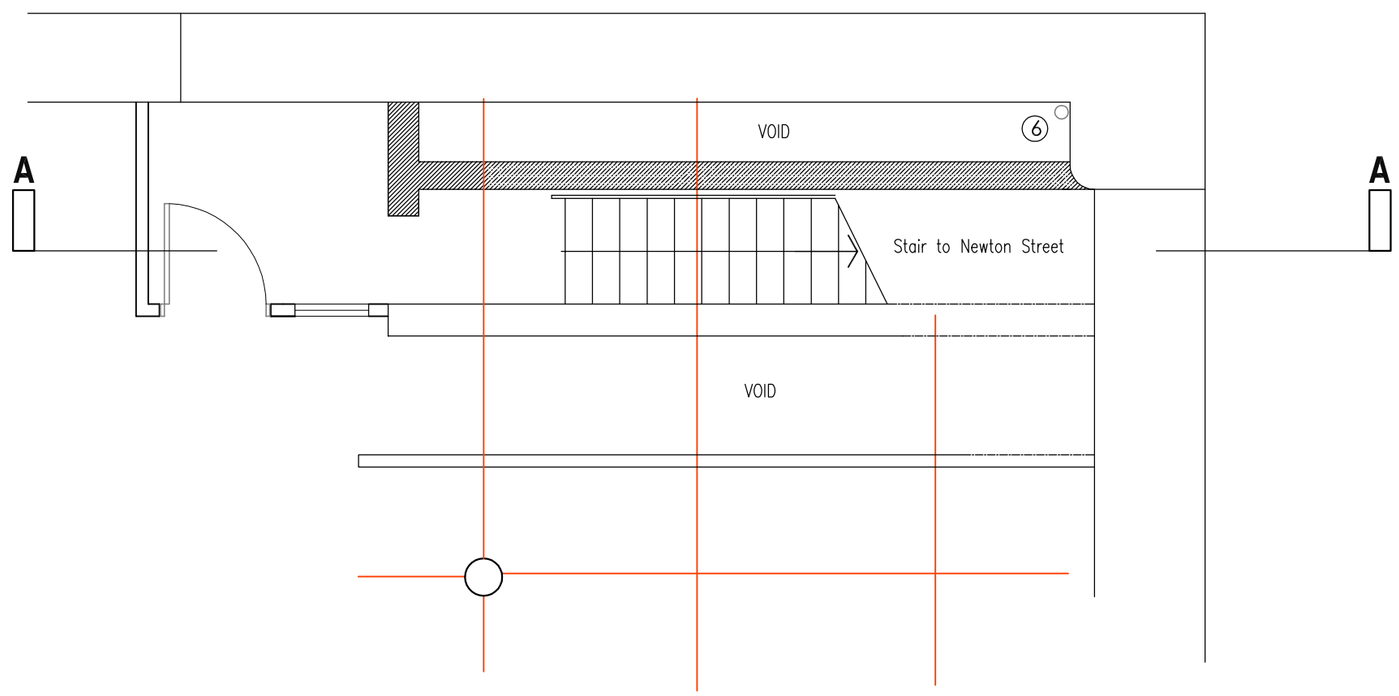

PART BASEMENT PLAN

Project

PROPOSED REPLACEMENT ENTRANCE
41A NEWTON STREET
MANCHESTER

Drawing Title

EXISTING GROUND FLOOR/BASEMENT PART PLANS AND SECTION

Scale	Date
1:50@A2	14.12.15.

Drawing no.	Revision
2107/L2-01	

Revision details

Charter Design
Architects

3 Bridgewater Street
Lymm
Cheshire
WA13 0AB

t. +44(0)1925 752225
e. projects@charterdesign.net
www.charterdesign.net