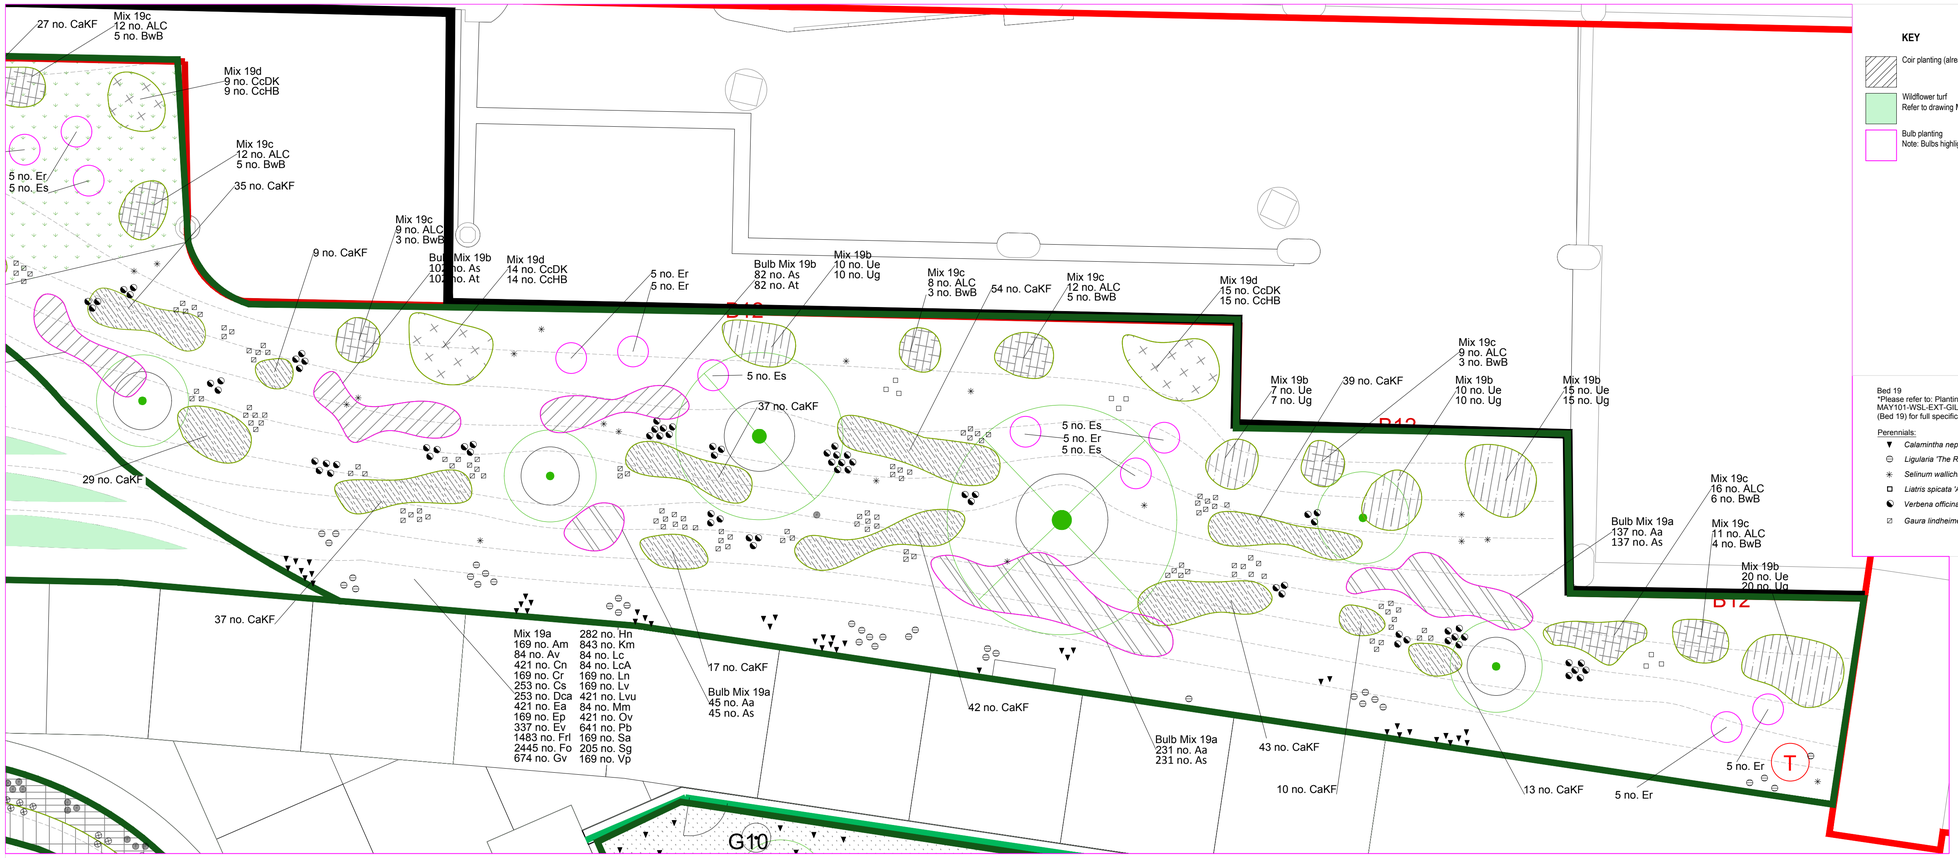

KEY

- Coir planting (already installed on site)
- Wildflower turf
  Refer to drawing MAY101-WSL-EXT-GIL-DR-7060-0117
- Bulb planting
  Note: Bulbs highlighted in red in planting schedule and abbreviation key

Bed 19
*Please refer to: Planting Schedule
MAY101-WSL-EXT-GIL-DC-7020-0502
(Bed 19) for full specification of species.

Perennials:

- *Calamintha nepeta 'Blue Cloud'**
- *Ligularia 'The Rocket'**
- *Selinum wallichianum**
- *Liatris spicata 'Alba'**
- *Verbena officinalis var. grandiflora 'Bampton'**
- *Gaura lindheimeri 'The Bride'**

Abb	Name
Aa	*Allium atropurpureum*
ALC	*Aster 'Little Carlow'*
Am	*Achillea millefolium*
As	*Allium sphaerocephalon*
At	*Allium tuberosum*
Av	*Anthyllis vulneraria*
BwB	*Buddleja 'Sun Gold'*
CaKF	*Calamagrostis x acutifolia 'Karl Foerster'*
CcDK	*Caryopteris x clandonensis 'Dark Knight'*
CcHB	*Caryopteris x clandonensis 'Heavenly Blue'*
Cn	*Centaurea nigra*
CnBC	*Calamintha nepeta 'Blue Cloud'*
Cr	*Campanula rotundifolia*
Cs	*Centaurea scabiosa*
Dca	*Daucus carota*
Ea	*Tanacetum parthenium*
Ep	*Eryngium planum*
Er	*Eremurus robustus*
Es	*Eremurus stenophyllus*
Ev	*Echium vulgare*
Fz	*Selinum wallichianum*
Fl	*Festuca rubra litoralis*
Fo	*Festuca ovina*
GlTH	*Gaura lindheimeri 'The Bride'*
Gv	*Galium verum*
Hn	*Helianthemum nummularium*
Km	*Koeleria macrantha*
Lc	*Lotus corniculatus*
LcA	*Lychnis coronaria 'Alba'*
Ln	*Linum narbonense*
LsA	*Liatris spicata 'Alba'*
Lv	*Leucanthemum vulgare*
Lvu	*Linaria vulgaris*
Mm	*Malva moschata*
Ov	*Sanguisorba 'Tanna'*
Pb	*Phleum bertolonii*
Sa	*Silene alba*
Sg	*Saxifraga granulata*
Ss	*Ligularia 'The Rocket'*
Ue/Ug	*Ulex europaeus*
VoB	*Verbena officinalis var. grandiflora 'Bampton'*
Vp	*Verbascum phoeniceum*

rev	details	by	date
01	First issue for comment. DRAFT	JRD	28.09.2021
02	Abbreviation key added	JRD	28.09.2021
03	Further plant substitutions & mix adjustments	JRD	05.10.2021

Notes

1. Do not scale from drawing, use figured dimensions only.
2. All dimensions to be checked onsite.
3. This drawing to be read in conjunction with all other Gillespies drawings and specifications.

Site plan

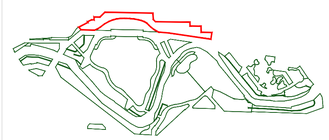

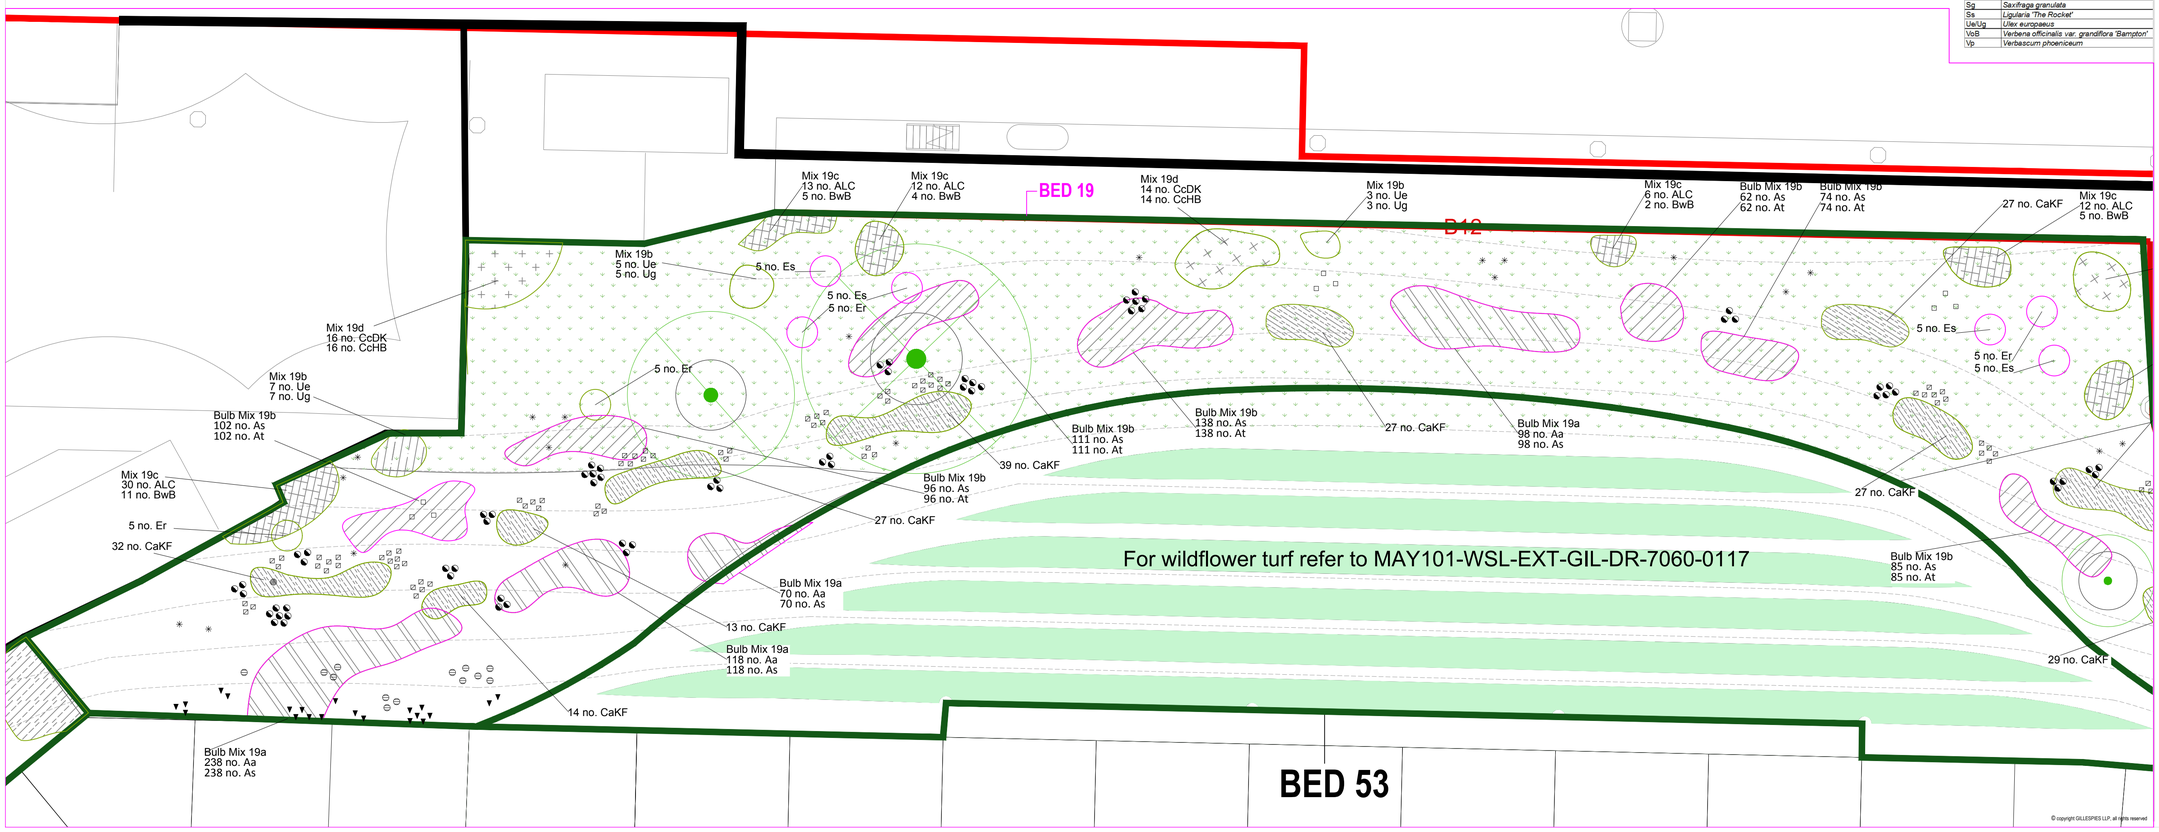

© copyright GILLESPIES LLP, all rights reserved

Project title
Mayfield Park

Drawing title
Detailed Planting Plan
(Sheet 04 of 11)

Drawing status	Scale	Date
S4	1:100 @ A1	27.09.21
	Drwn JRD	Chk'd **

Drawing number
MAY101-WSL-EXT-GIL-DR-7060-0419

Rev
03

Client
P. P. O'CONNOR
Committed To Excellence

61 Mosley Rd
Trafford Park
Stretford
Manchester
M17 1NB

GILLESPIES

5th Floor, Phoenix House, 3 South Parade, Leeds, LS1 5QX
P: 0113 247 0550 F: 0113 247 0660 E: design.leeds@gillespies.co.uk