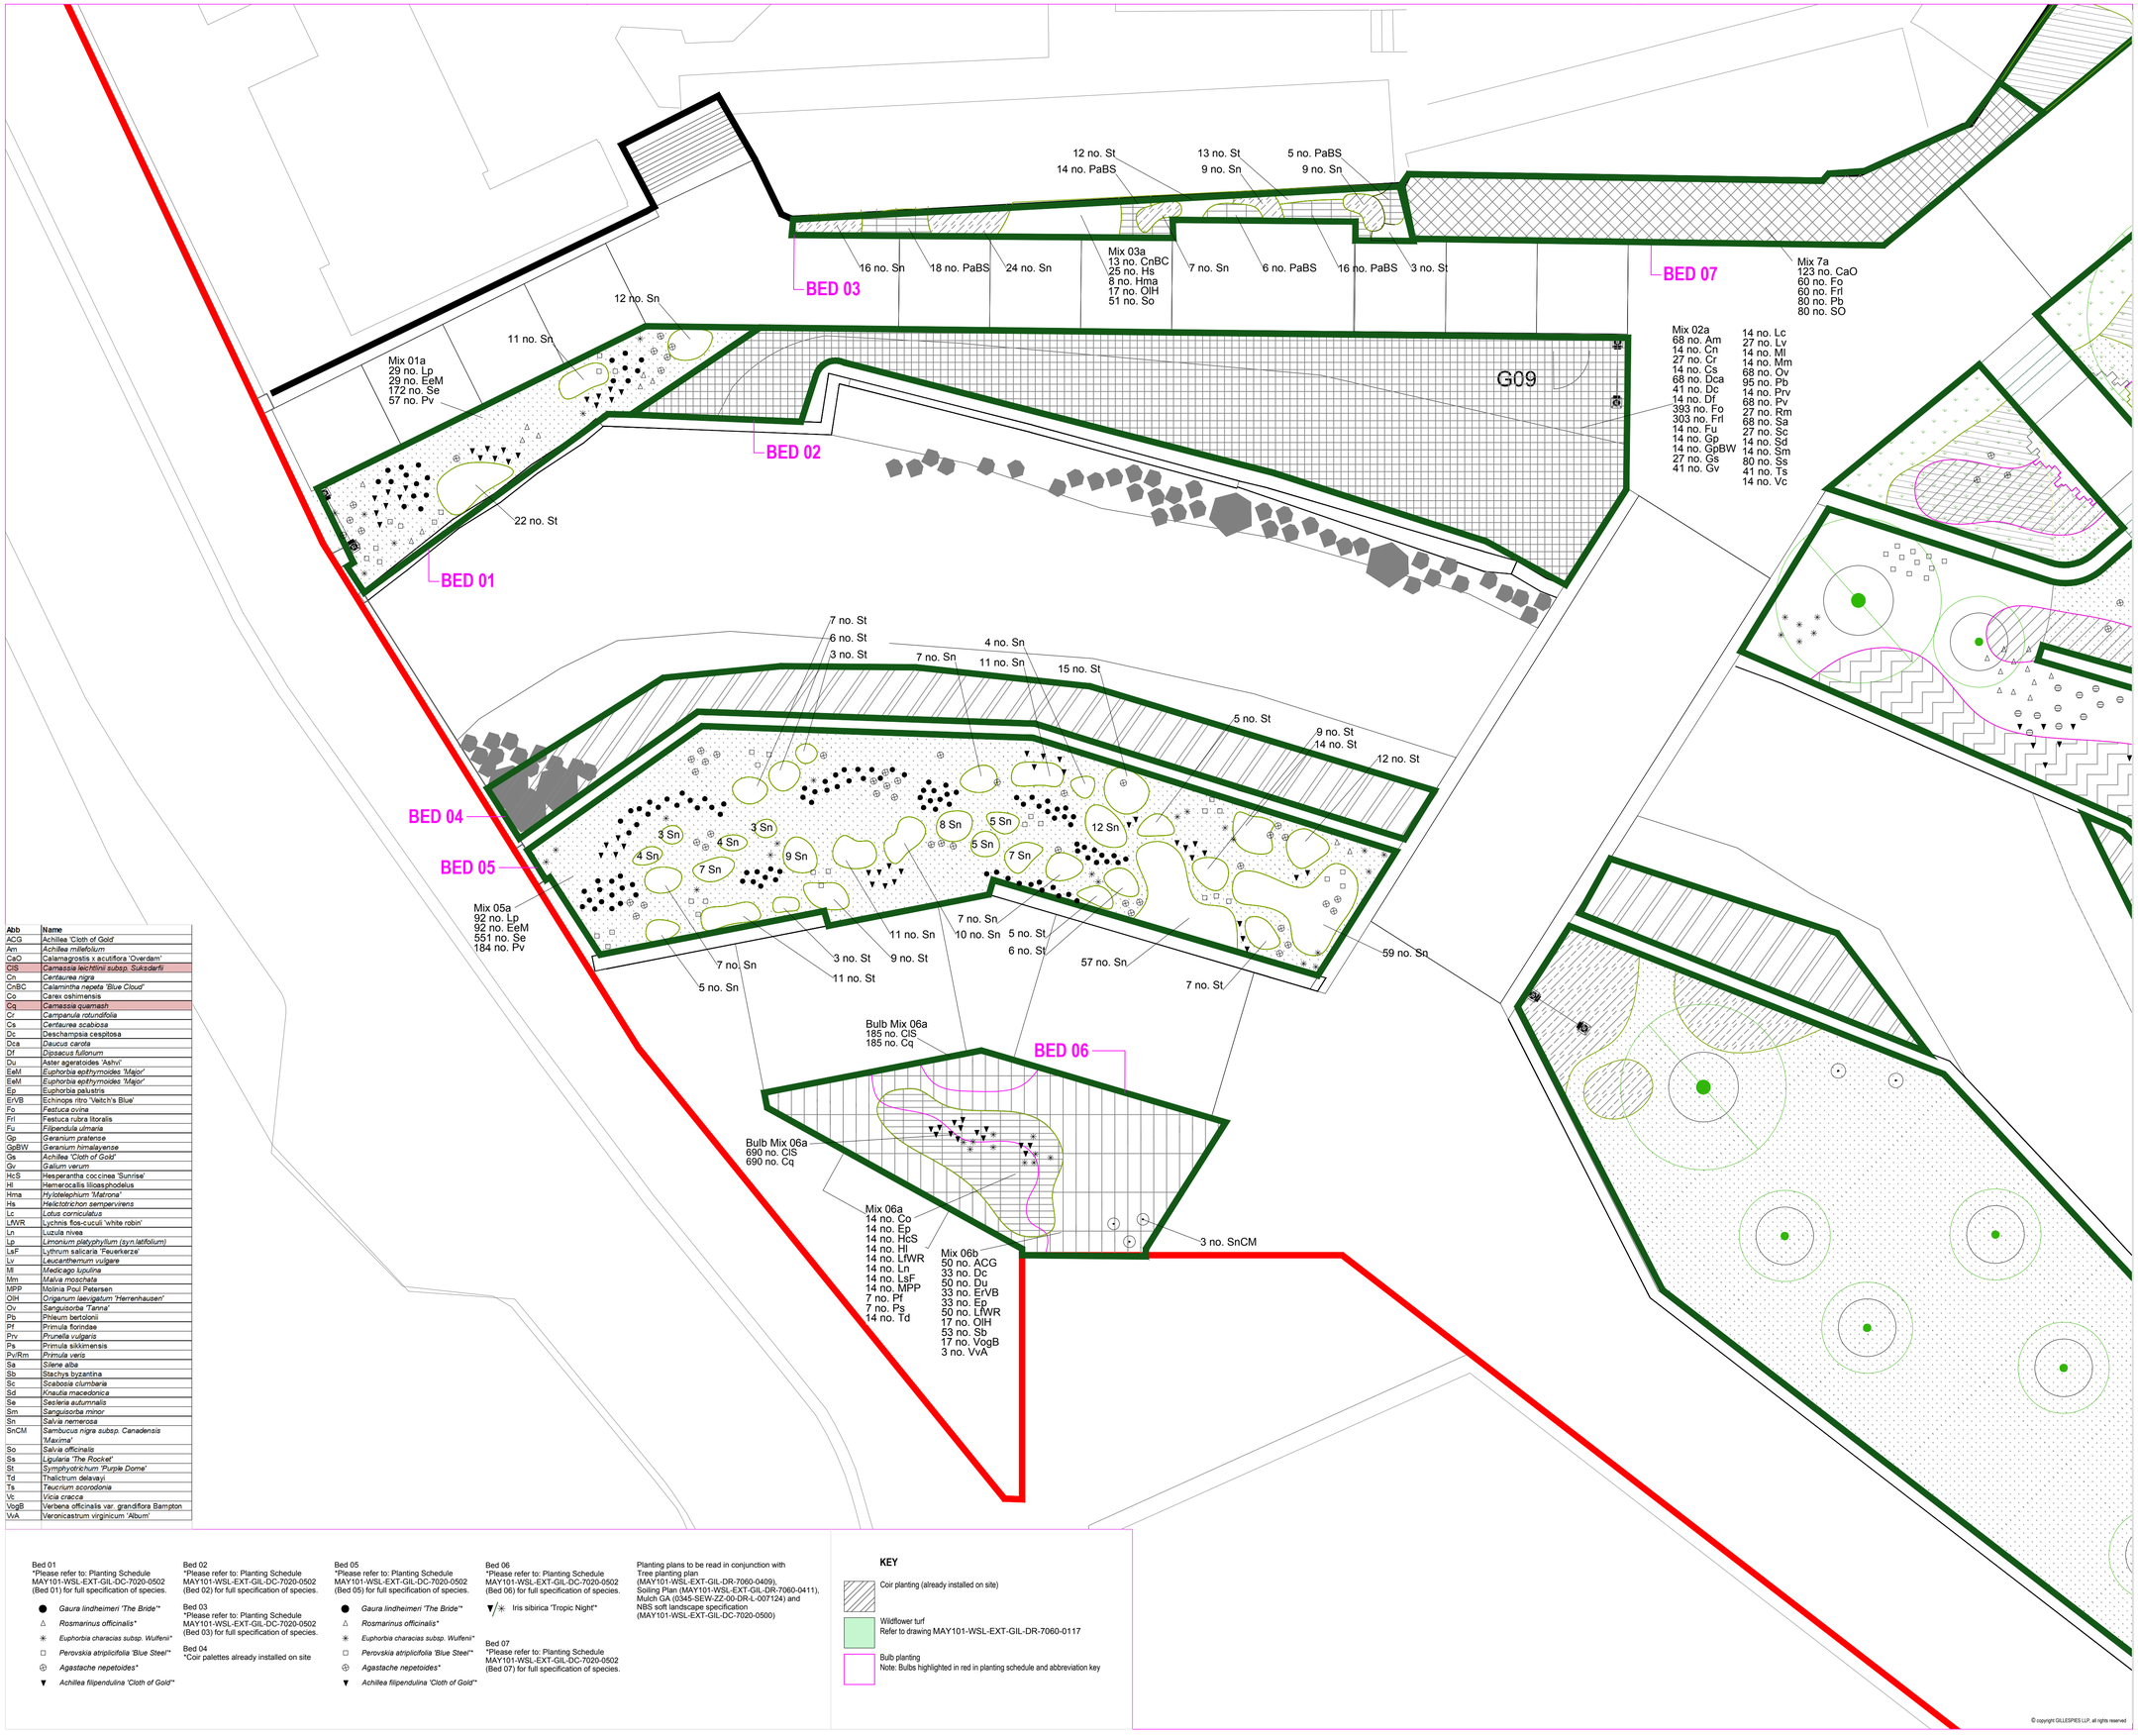

Abb	Name
ACG	Achillea 'Cloth of Gold
Am	*Achillea millefolium*
CaO	Calamagrostis x acutiflora 'Overdam'
CIS	*Camassia leichtlinii subsp. Suksdarfii*
Cn	*Centaurea nigra*
CnBC	*Calamintha nepeta 'Blue Cloud'*
Co	Carex oshimensis
Cq	*Camassia quamash*
Cr	*Campanula rotundifolia*
Cs	*Centaurea scabiosa*
Dc	Deschampsia cespitosa
Dca	*Daucus carota*
Df	*Dipsacus fullonum*
Du	*Aster ageratoides 'Ashvi'*
EeM	*Euphorbia epithymoides 'Major'*
EeM	*Euphorbia epithymoides 'Major'*
Ep	Euphorbia palustris
ErVB	Echinops ritro 'Veitch's Blue'
Fo	*Festuca ovina*
Frl	Festuca rubra litoralis
Fu	*Filipendula ulmaria*
Gp	*Geranium pratense*
GpBW	*Geranium himalayense*
Gs	*Achillea 'Cloth of Gold'*
Gv	*Galium verum*
HcS	Hesperantha coccinea 'Sunrise'
Hl	Hemerocallis lilioasphodelus
Hma	*Hylotelephium 'Matrona'*
Hs	*Helictotrichon sempervirens*
Lc	*Lotus corniculatus*
LfWR	Lychnis flos-cuculi 'white robin'
Ln	Luzula nivea
Lp	*Lmonium platyphyllum (syn.latifolium)*
LsF	Lythrum salicaria 'Feuerkerze'
Lv	*Leucanthemum vulgare*
Ml	*Medicago lupulina*
Mm	*Malva moschata*
MPP	Molinia Poul Petersen
OlH	*Origanum laevigatum 'Herrenhausen'*
Ov	*Sanguisorba 'Tanna'*
Pb	Phleum bertolonii
Pf	*Primula florindae*
Prv	*Prunella vulgaris*
Ps	Primula sikkimensis
PvRm	*Primula veris*
Sa	*Silene alba*
Sb	Stachys byzantina
Sc	*Scabiosa clumbaria*
Sd	*Knautia macedonica*
Se	*Sesleria autumnalis*
Sm	*Sanguisorba minor*
Sn	*Salvia nemerosa*
SnCM	*Sambucus nigra subsp. Canadensis 'Maxima'*
So	*Salvia officinalis*
Ss	*Ligularia 'The Rocket'*
St	*Symphyotrichum 'Purple Dome'*
Td	Thalictrum delavayi
Ts	*Teucrium scorodonia*
Vc	*Vicia cracca*
VogB	Verbena officinalis var. grandiflora Bampton
VvA	Veronicastrum virginicum 'Album'

Bed 01
*Please refer to: Planting Schedule MAY101-WSL-EXT-GIL-DC-7020-0502 (Bed 01) for full specification of species.

- ● *Gaura lindheimeri 'The Bride'**
- △ *Rosmarinus officinalis**
- ✳ *Euphorbia characias subsp. Wulfenii**
- □ *Perovskia atriplicifolia 'Blue Steel'**
- ⊕ *Agastache nepetoides**
- ▼ *Achillea filipendulina 'Cloth of Gold'**

Bed 02
*Please refer to: Planting Schedule MAY101-WSL-EXT-GIL-DC-7020-0502 (Bed 02) for full specification of species.

Bed 03
*Please refer to: Planting Schedule MAY101-WSL-EXT-GIL-DC-7020-0502 (Bed 03) for full specification of species.

Bed 04
*Coir palettes already installed on site

Bed 05
*Please refer to: Planting Schedule MAY101-WSL-EXT-GIL-DC-7020-0502 (Bed 05) for full specification of species.

- ● *Gaura lindheimeri 'The Bride'**
- △ *Rosmarinus officinalis**
- ✳ *Euphorbia characias subsp. Wulfenii**
- □ *Perovskia atriplicifolia 'Blue Steel'**
- ⊕ *Agastache nepetoides**
- ▼ *Achillea filipendulina 'Cloth of Gold'**

Bed 06
*Please refer to: Planting Schedule MAY101-WSL-EXT-GIL-DC-7020-0502 (Bed 06) for full specification of species.

▼/✳ Iris sibirica 'Tropic Night'*

Bed 07
*Please refer to: Planting Schedule MAY101-WSL-EXT-GIL-DC-7020-0502 (Bed 07) for full specification of species.

Planting plans to be read in conjunction with Tree planting plan (MAY101-WSL-EXT-GIL-DR-7060-0409), Soiling Plan (MAY101-WSL-EXT-GIL-DR-7060-0411), Mulch GA (0345-SEW-ZZ-00-DR-L-007124) and NBS soft landscape specification (MAY101-WSL-EXT-GIL-DC-7020-0500)

KEY

- Coir planting (already installed on site)
- Wildflower turf
  Refer to drawing MAY101-WSL-EXT-GIL-DR-7060-0117
- Bulb planting
  Note: Bulbs highlighted in red in planting schedule and abbreviation key

© copyright GILLESPIES LLP, all rights reserved

rev	details	by	date
01	First issue for comment. DRAFT	JRD	28.09.2021
02	Abbreviation key added	JRD	28.09.2021
03	Further plant substitutions & mix adjustments	JRD	05.10.2021

Notes

1. Do not scale from drawing, use figured dimensions only.
2. All dimensions to be checked onsite.
3. This drawing to be read in conjunction with all other Gillespies drawings and specifications.

N

Site plan

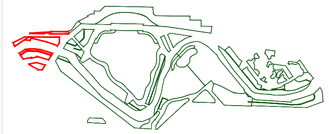

Project title
Mayfield Park

Drawing title
Detailed Planting Plan
(Sheet 01 of 11)

Drawing status
S4

Scale
1:100 @ A1

Date
27.09.21

Drwn
JRD

Chk'd
**

Drawing number
MAY101-WSL-EXT-GIL-DR-7060-0416

Rev
03

Client
P. P. O'CONNOR
Committed To Excellence

61 Mosley Rd
Trafford Park
Stretford
Manchester
M17 1NB

GILLESPIES
5th Floor, Phoenix House, 3 South Parade, Leeds, LS1 5QX
P: 0113 247 0550 F: 0113 247 0660 E: design.leeds@gillespies.co.uk