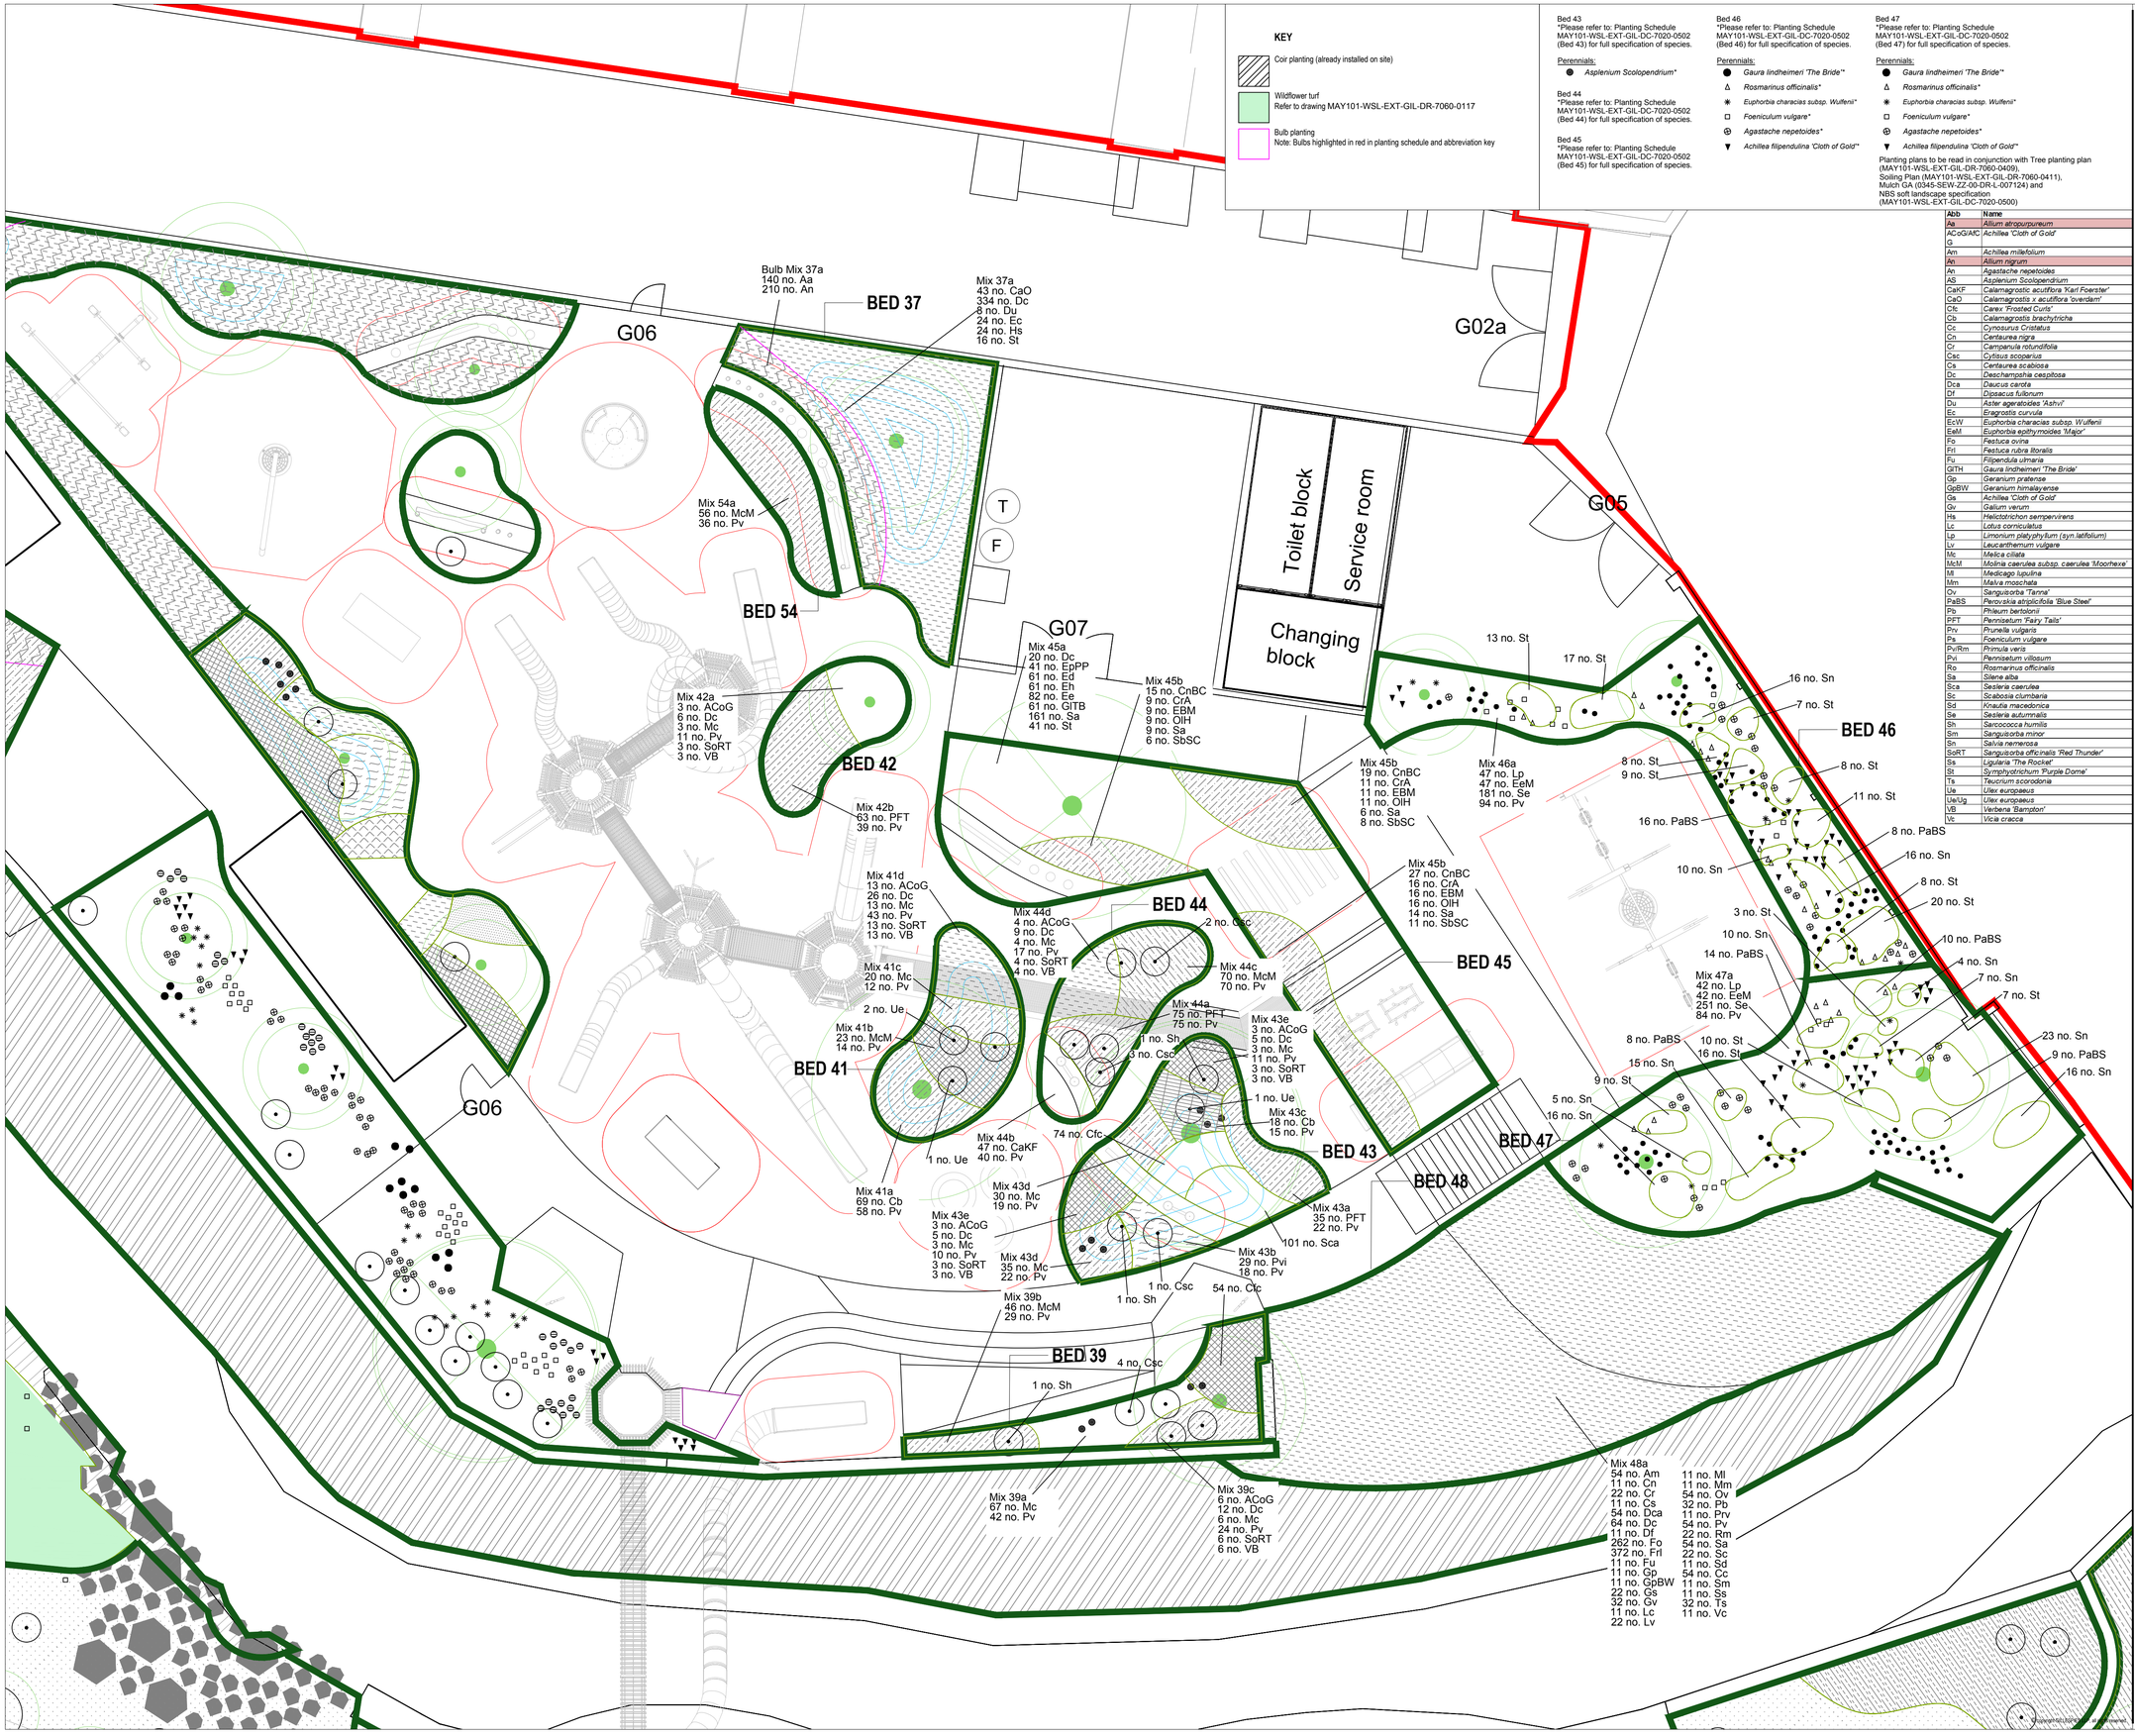

Abb	Name
Aa	*Allium atropurpureum*
ACoG/AfC G	*Achillea 'Cloth of Gold'*
Am	*Achillea millefolium*
An	*Allium nigrum*
An	*Agastache nepetoides*
AS	*Asplenium Scolopendrium*
CaKF	*Calamagrostic acutiflora 'Karl Foerster'*
CaO	*Calamagrostis x acutiflora 'overdam'*
Cfc	*Carex 'Frosted Curls'*
Cb	*Calamagrostis brachytricha*
Cc	*Cynosurus Cristatus*
Cn	*Centaurea nigra*
Cr	*Campanula rotundifolia*
Csc	*Cytisus scoparius*
Cs	*Centaurea scabiosa*
Dc	*Deschampshia cespitosa*
Dca	*Daucus carota*
Df	*Dipsacus fullonum*
Du	*Aster ageratoides 'Ashvi'*
Ec	*Eragrostis curvula*
Ec/W	*Euphorbia characias subsp. Wulfenii*
EeM	*Euphorbia ephtymoides 'Major'*
Fo	*Festuca ovina*
Frl	*Festuca rubra litoralis*
Fu	*Filipendula ulmaria*
GlTH	*Gaura lindheimeri 'The Bride'*
Gp	*Geranium pratense*
GpBW	*Geranium himalayense*
Gs	*Achillea 'Cloth of Gold'*
Gv	*Galium verum*
Hs	*Helictotrichon sempervirens*
Lc	*Lotus corniculatus*
Lp	*Limonium platyphyllum (syn.latifolium)*
Lv	*Leucanthemum vulgare*
Mc	*Melica ciliata*
McM	*Molinia caerulea subsp. caerulea 'Moorhexe'*
Ml	*Medicago lupulina*
Mm	*Malva moschata*
Ov	*Sanguisorba 'Tanna'*
PaBS	*Pavonisia atriplicifolia 'Blue Steel'*
Pb	*Phleum bertolonii*
PFT	*Pennisetum 'Fairy Tails'*
Pru	*Prunella vulgaris*
Ps	*Foeniculum vulgare*
Pv/Rm	*Primula veris*
Pvi	*Pennisetum villosum*
Ro	*Rosmarinus officinalis*
Sa	*Silene alba*
Sca	*Sesleria caerulea*
Sc	*Scabiosa clumbaria*
Sd	*Knautia macedonica*
Se	*Sesleria autumnalis*
Sh	*Sarcococca humilis*
Sm	*Sanguisorba minor*
Sn	*Salvia nemerosa*
SoRT	*Sanguisorba officinalis 'Red Thunder'*
Ss	*Ligularia 'The Rocket'*
St	*Symphyotrichum 'Purple Dome'*
Ta	*Teucrium scorodonia*
Ue	*Ulex europaeus*
Ue/Ug	*Ulex europaeus*
VB	*Verbena 'Bampton'*
Vc	*Vicia cracca*

rev	details	by	date
01	First issue for comment. DRAFT	JRD	28.09.2021
02	Abbreviation key added	JRD	28.09.2021
03	Further plant substitutions & mix adjustments	JRD	05.10.2021

Notes

1. Do not scale from drawing, use figured dimensions only.
2. All dimensions to be checked onsite.
3. This drawing to be read in conjunction with all other Gillespies drawings and specifications.

N

Site plan

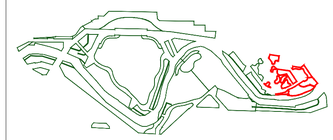

Project title
Mayfield Park

Drawing title
Detailed Planting Plan
(Sheet 10 of 11)

Drawing status
S4

Scale
1:100 @ A1

Date
27.09.21

Dwn
JRD

Chk'd
**

Drawing number
MAY101-WSL-EXT-GIL-DR-7060-0425

Rev
03

Client
P. P. O'CONNOR
Committed To Excellence

61 Mosley Rd
Trafford Park
Stretford
Manchester
M17 1NB

GILLESPIES
5th Floor, Phoenix House, 3 South Parade, Leeds, LS1 5QX
P: 0113 247 0550 F: 0113 247 0660 E: design.leeds@gillespies.co.uk