



1 Proposed Boundry Walls Treatment - Plan
1 : 100


0 1 2 3 4m
1:100

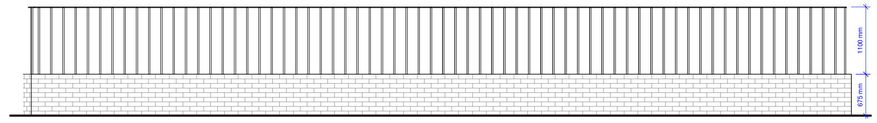

2 A - 675mm Lower Brick Wall with 1100mm Metail Railing_Side Elevation
1 : 50

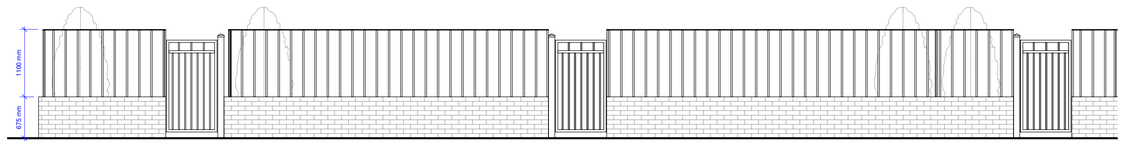

3 A - 675mm Lower Brick Wall with 1100mm Metail Railing_Front Elevation
1 : 50

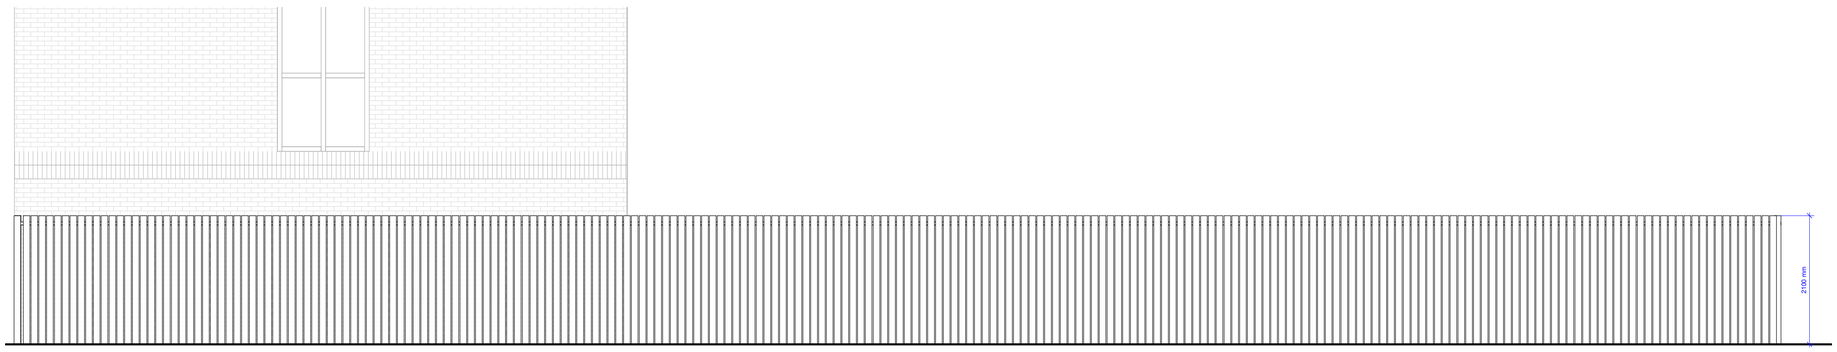

4 B - 2.1m High Timber Fence
1 : 50

General Notes

The Architect shall have no responsibility for any use made of this document other than for that which it was prepared and issued.

All dimensions should be checked on site. Do not scale from this drawing

To be read in conjunction with all other Consultant's drawings.

The Architect to be immediately notified of any discrepancies.

Copyright on this drawing retained by the Architect.

LEGEND

- Site Boundary
- A - Low Brick Wall with Metal Railing
- B - 2.1m High Timber Fence
- Existing Low Brick Wall
- Existing Wall

No.	Date	Dwn	Chk	App	Revision or reason for issue
P1	26/08/25	AK		SH	Initial Issue

Client
Mohammed Aljohani

createitstudios ... leave an impression

Create It Studios (NW) Ltd
Universal Square
Devonshire Street North
Manchester
M12 6JH

info@createitstudios.co.uk

Project Title
101 Queens Road, Cheetham Hill, M8 8UT

Scale / North Point
As indicated

0 0.5 1 1.5 2m
1:50

Drawing Title
Proposed Boundry Walls Treatment Plan

Drawing Number A1480(02)AP007
Revision P1
Drawing Status Preliminary